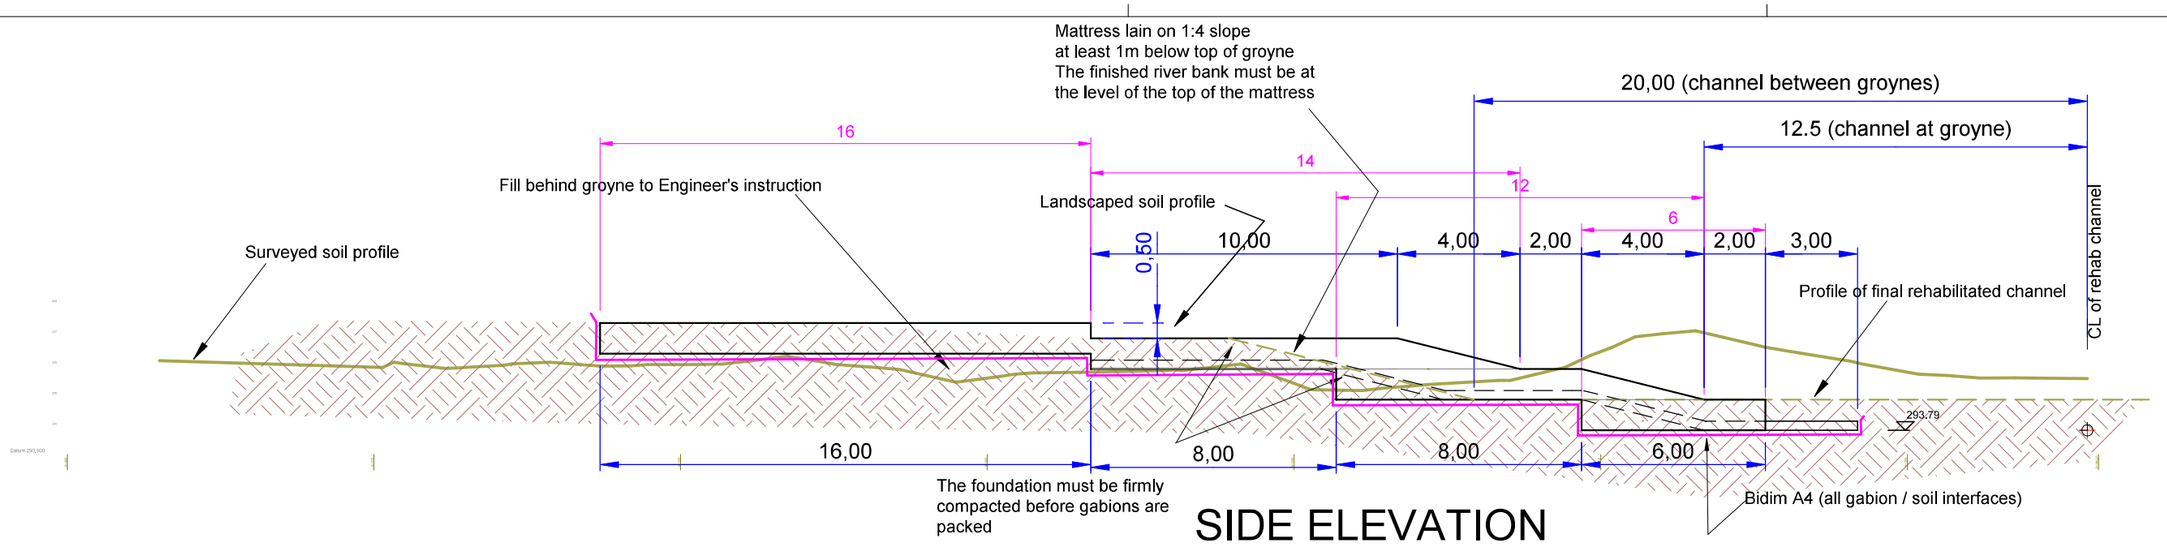

SIDE ELEVATION

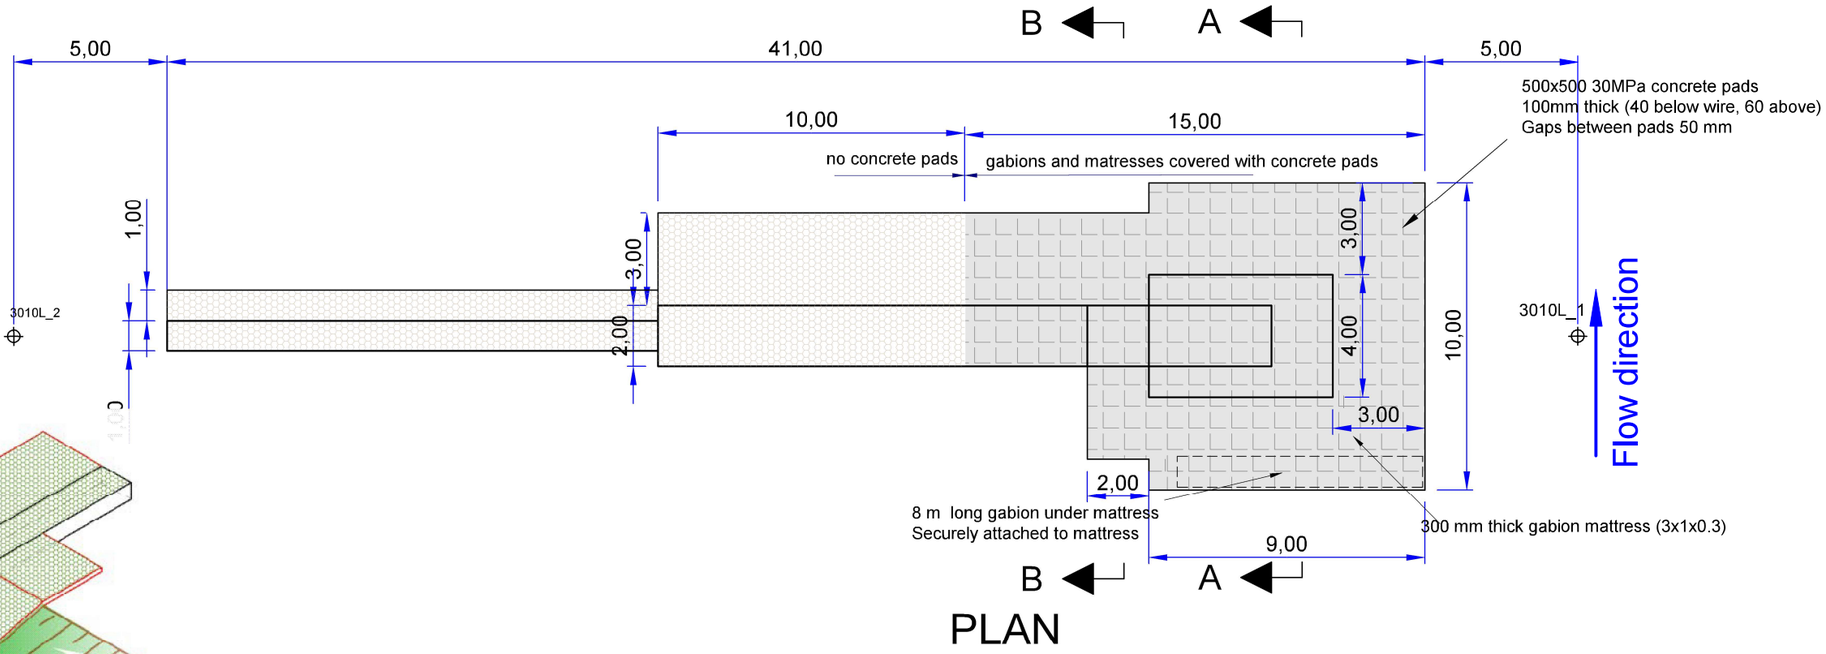

PLAN

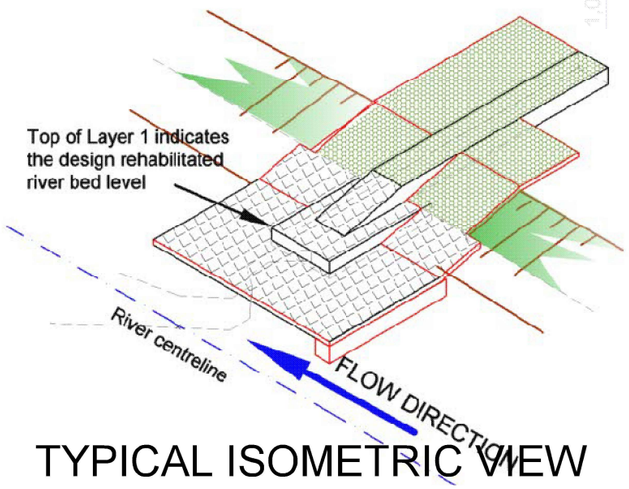

TYPICAL ISOMETRIC VIEW

mk4 L

HansKingSRS (Pty) Ltd Sustainable River Stabilization	Project : HEX RIVER STABILIZATION Worcester East Water Users Association	Western Cape Government FOR YOU	CASIDRA SOC	Title Groyne at SV 3+010L Scale 1 : 200 Drawing number HKSRS 2026/003/040/1 Drawing date 2026/04/20

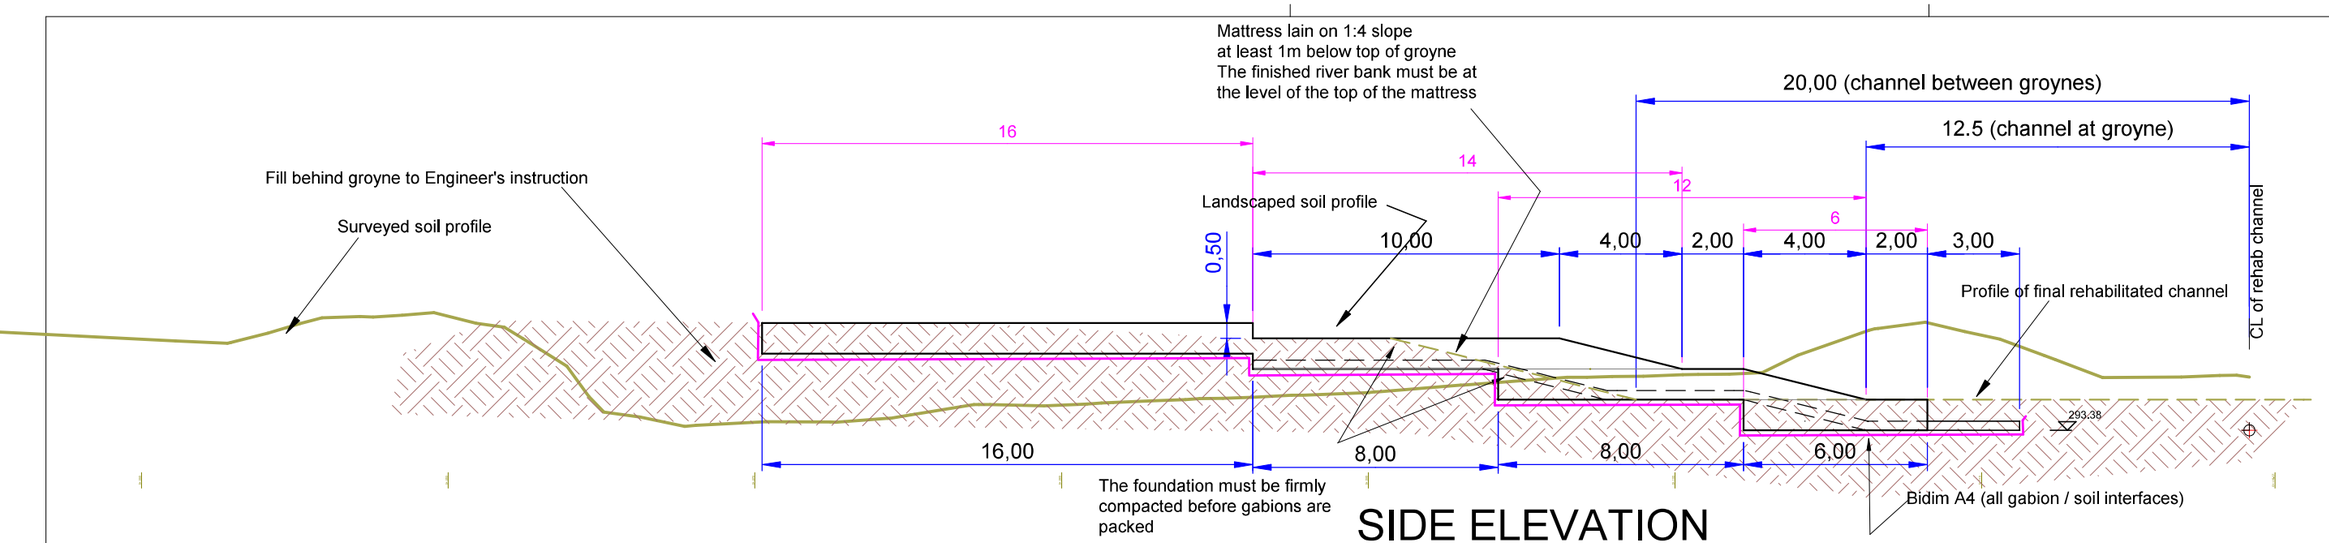

SIDE ELEVATION

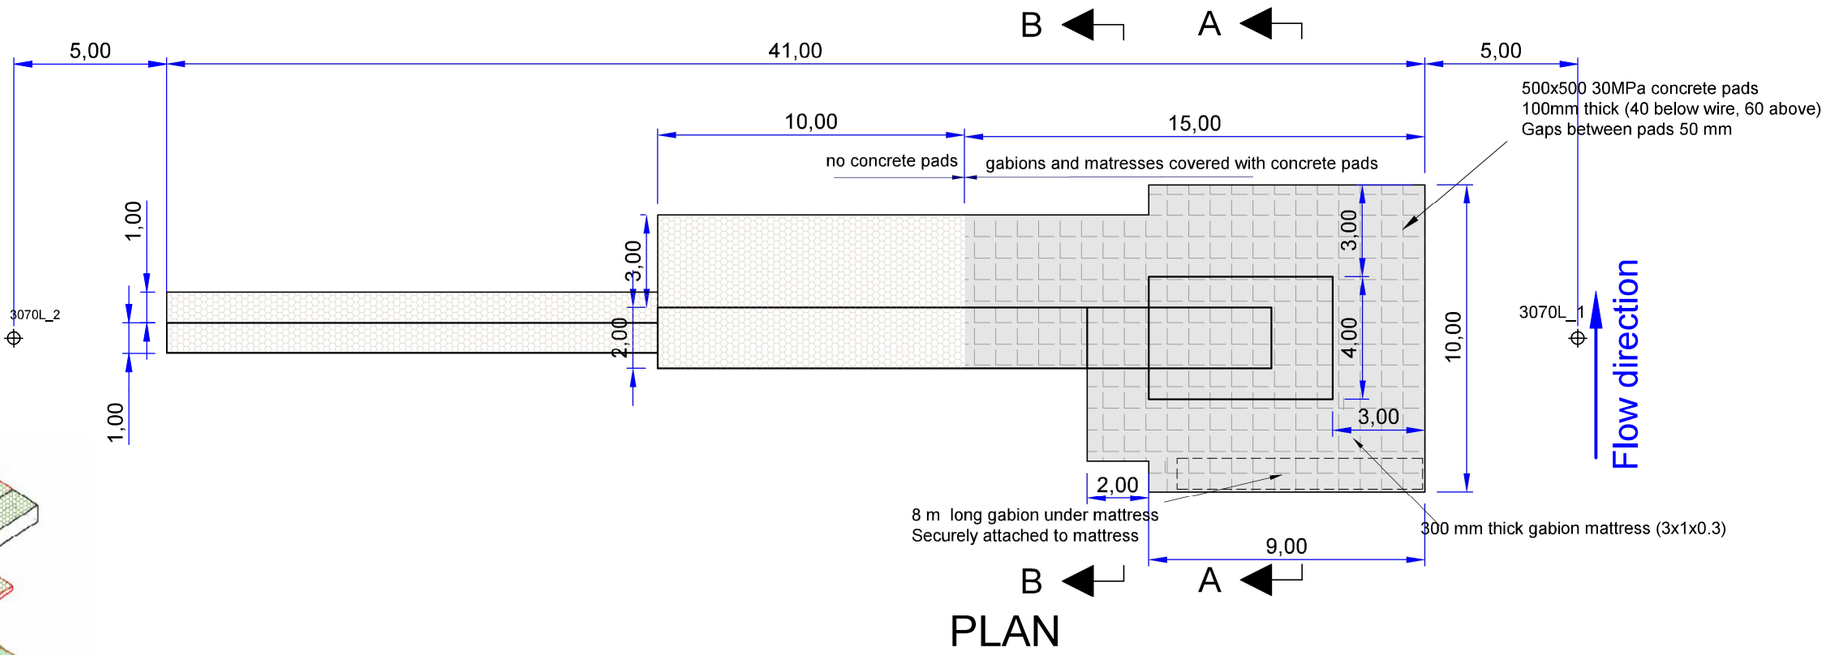

PLAN

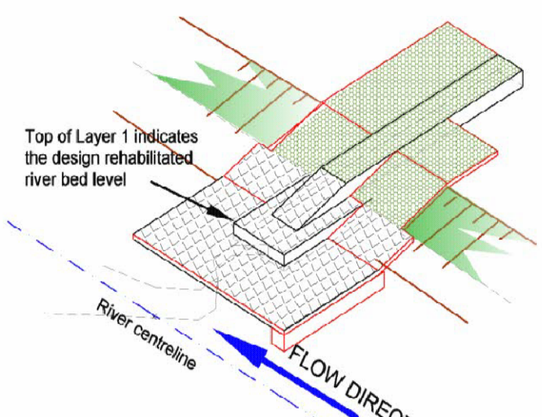

TYPICAL ISOMETRIC VIEW

mk4 L

HansKingSRS (Pty) Ltd Sustainable River Stabilization	Project : HEX RIVER STABILIZATION Worcester East Water Users Association	Western Cape Government FOR YOU	CASIDRA SOC	Title Groyne at SV 3+070L Scale 1 : 200 Drawing number HKSRS 2026/003/041/1 Drawing date 2026/04/20

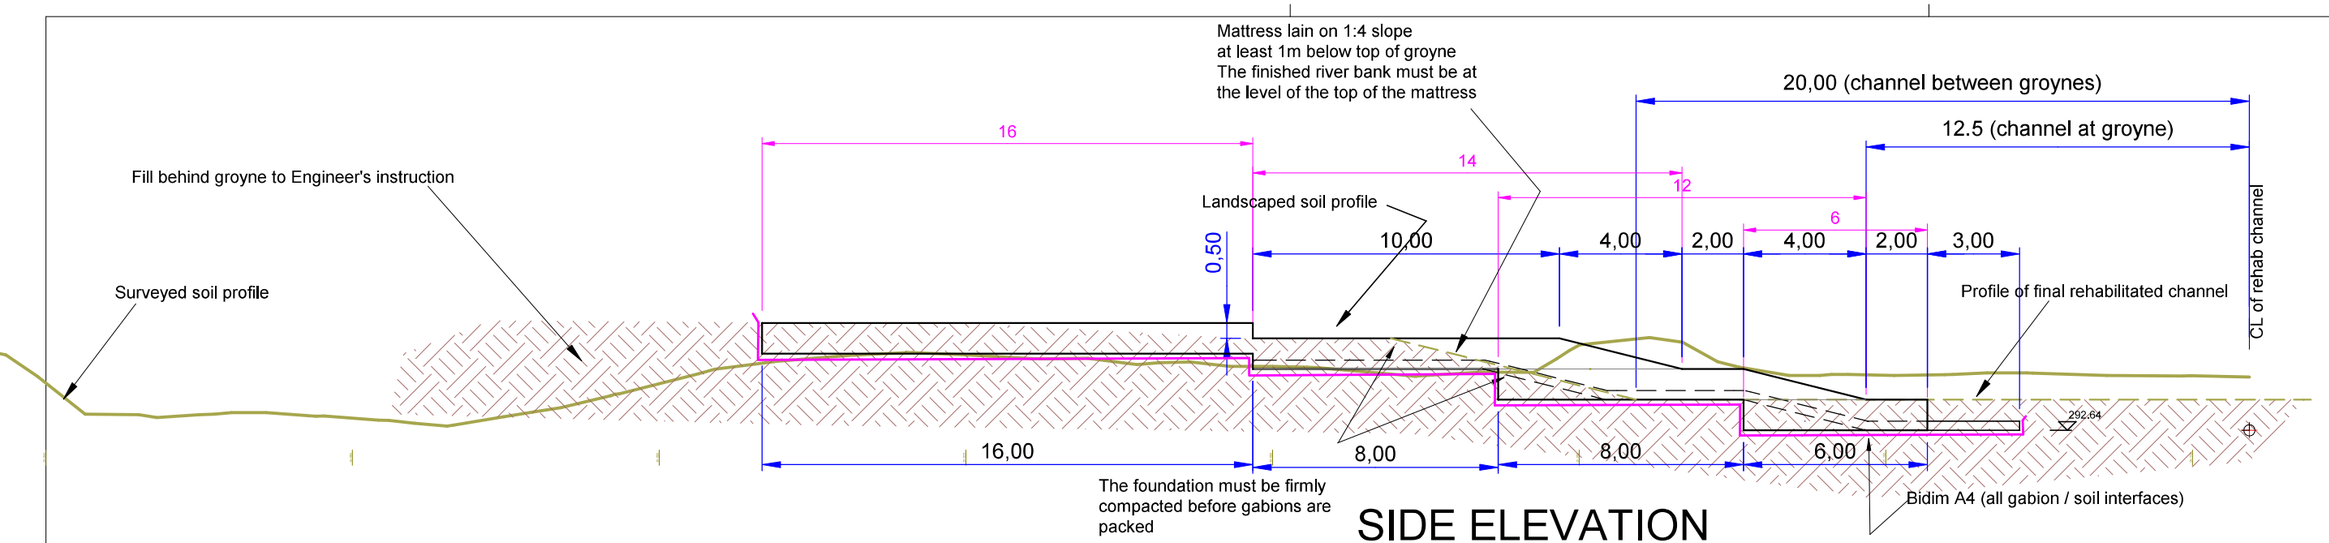

SIDE ELEVATION

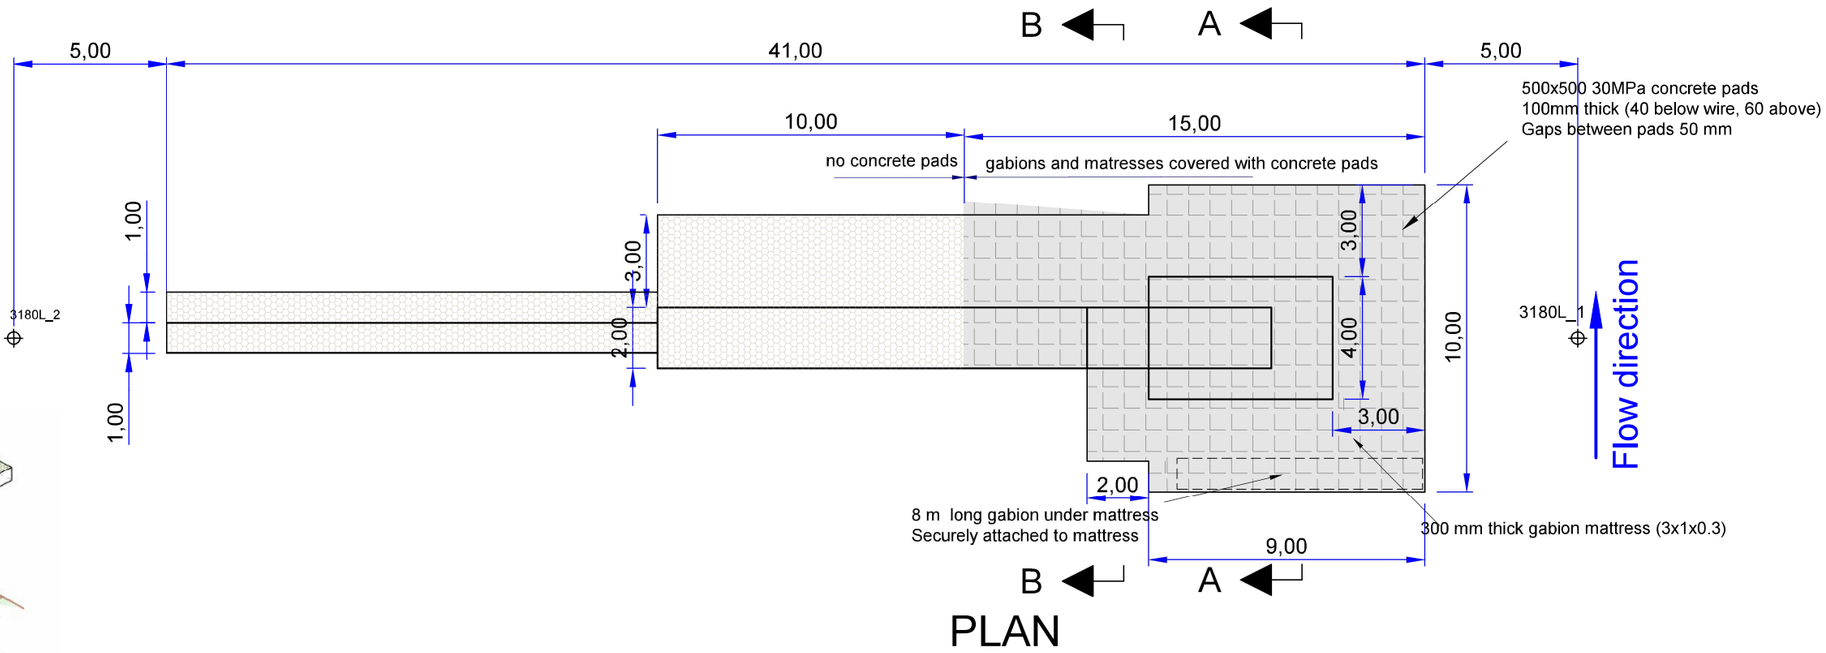

PLAN

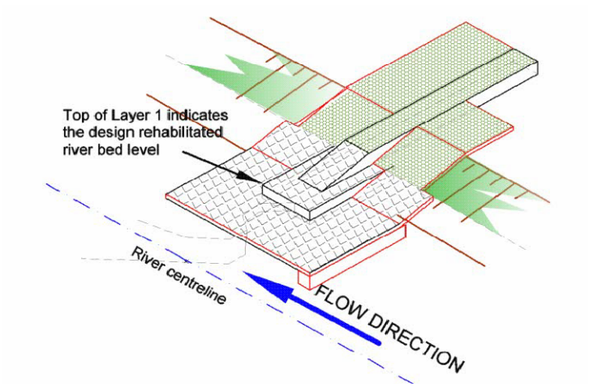

TYPICAL ISOMETRIC VIEW

mk4 L

HansKingSRS (Pty) Ltd Sustainable River Stabilization	Project : HEX RIVER STABILIZATION Worcester East Water Users Association	Western Cape Government FOR YOU	CASIDRA SOC	Title Groyne at SV 3+180L Scale 1 : 200 Drawing number HKSRS 2026/003/042/1 Drawing date 2026/04/20

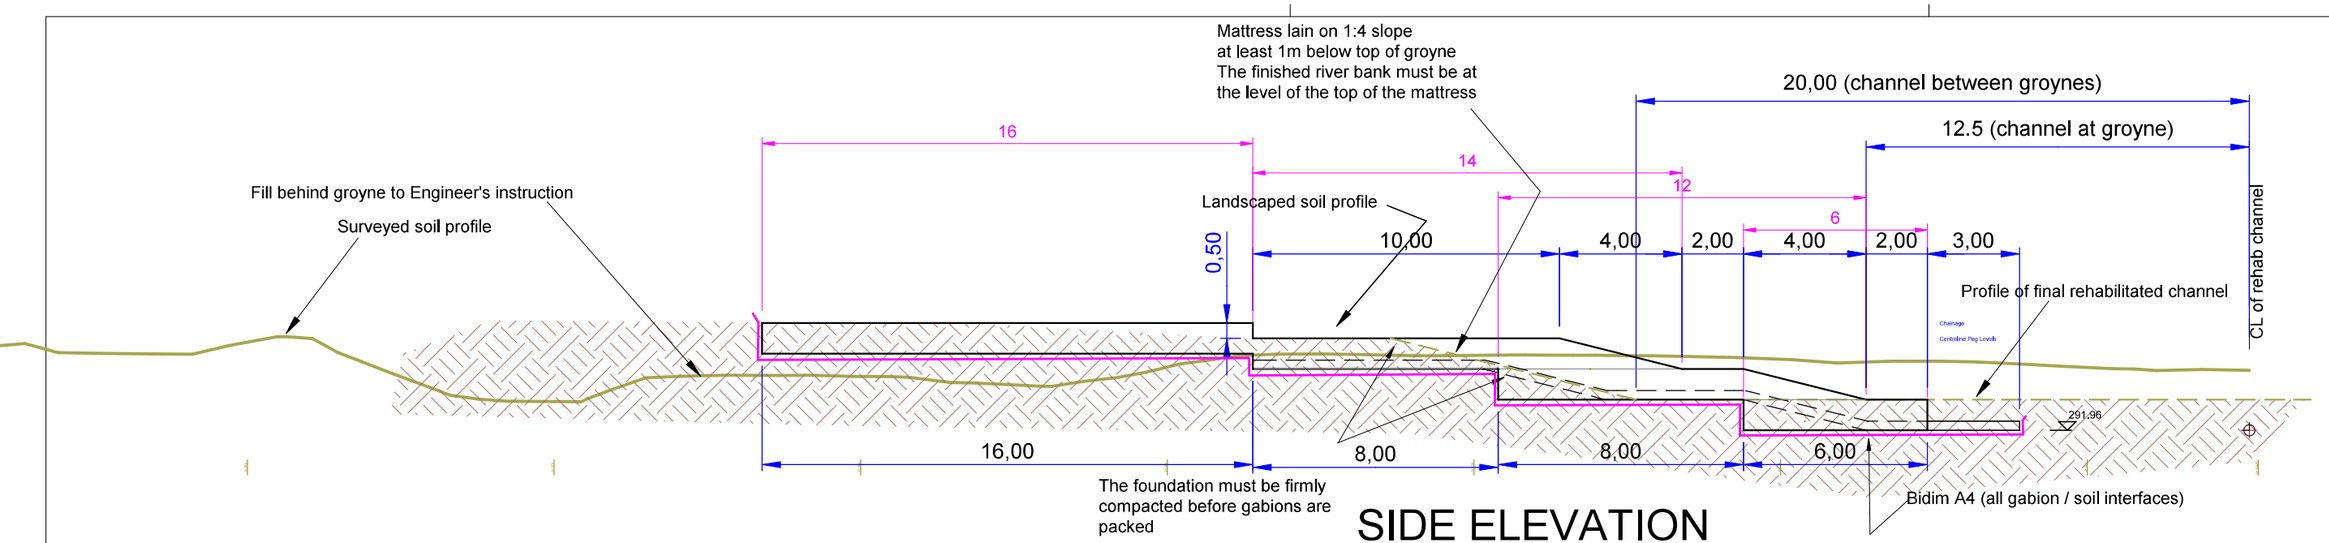

SIDE ELEVATION

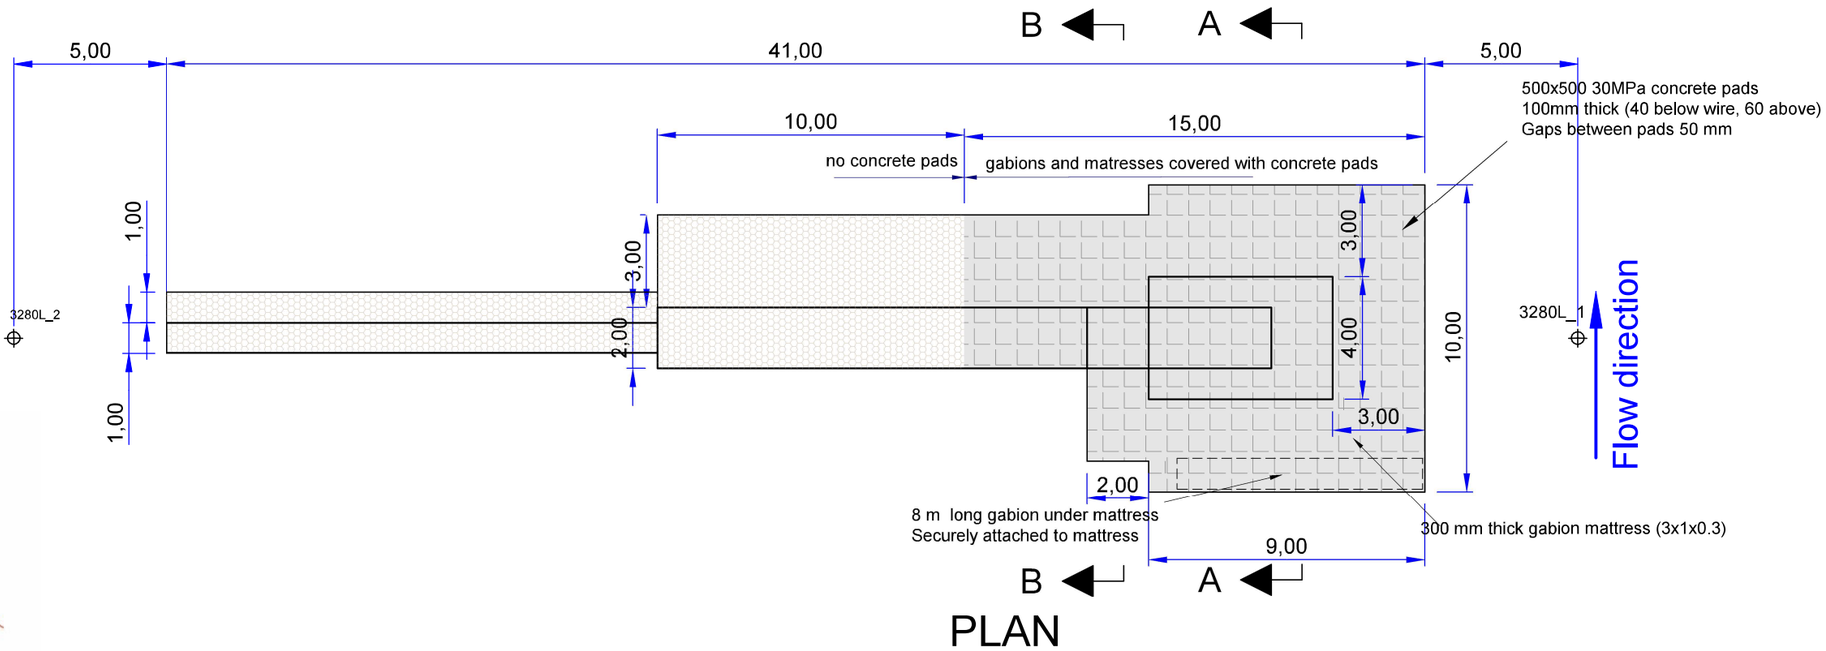

PLAN

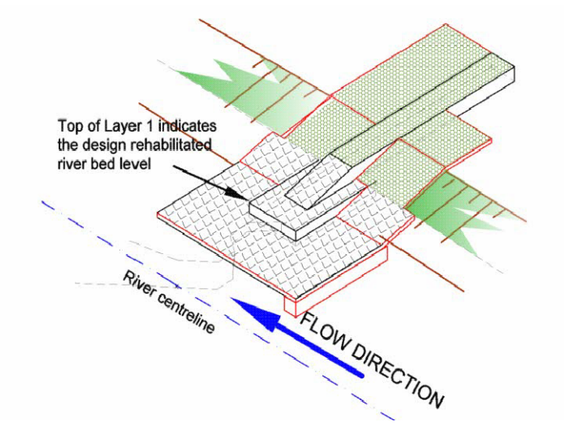

TYPICAL ISOMETRIC VIEW

mk4 L

HansKingSRS (Pty) Ltd Sustainable River Stabilization	Project : HEX RIVER STABILIZATION Worcester East Water Users Association	Western Cape Government FOR YOU	CASIDRA SOC	Title Groyne at SV 3+280L Scale 1 : 200 Drawing number HKSRS 2026/003/043/1 Drawing date 2026/04/20

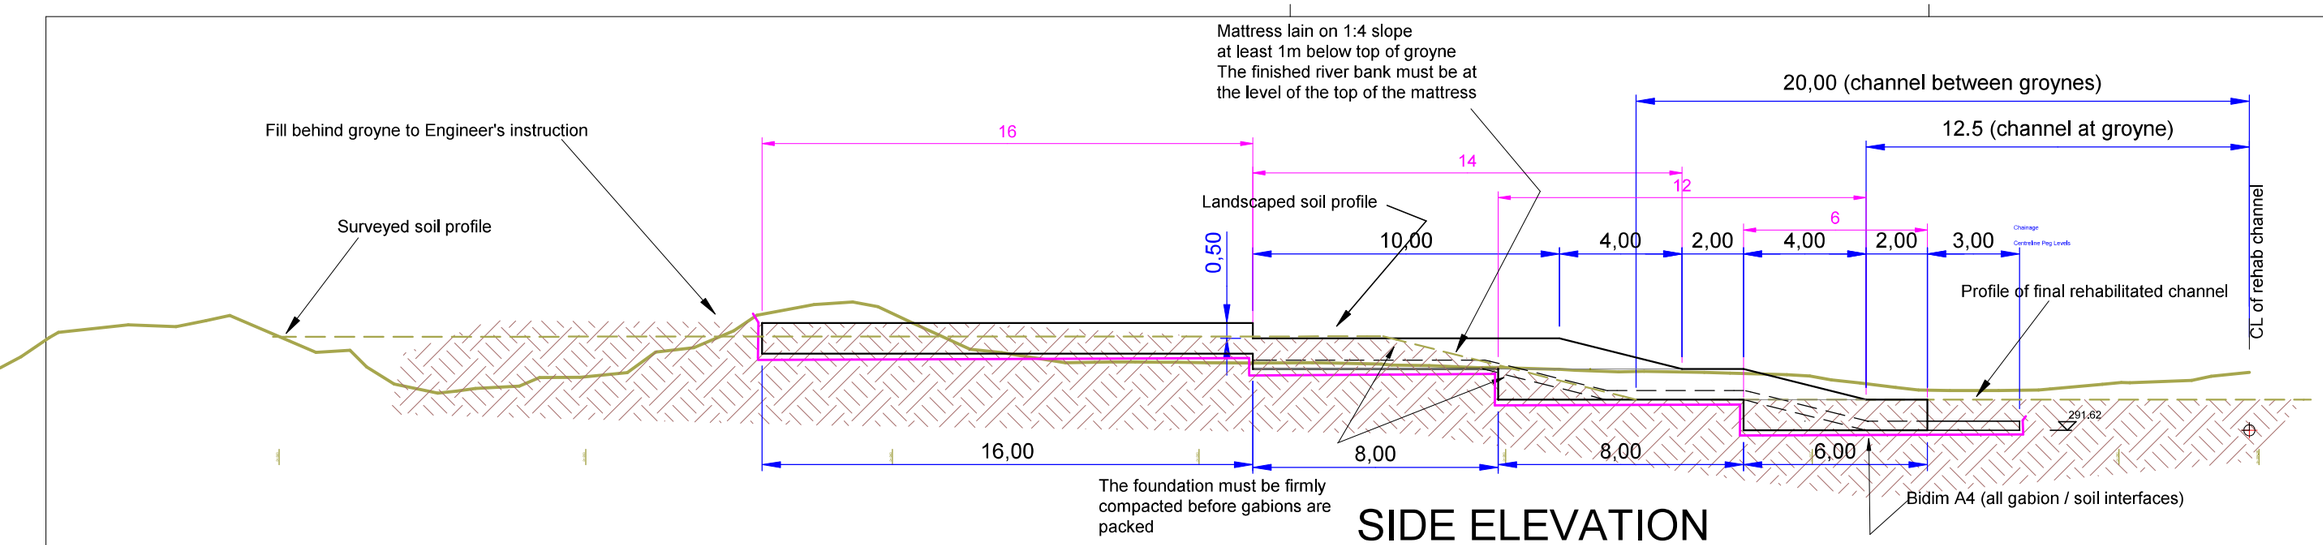

SIDE ELEVATION

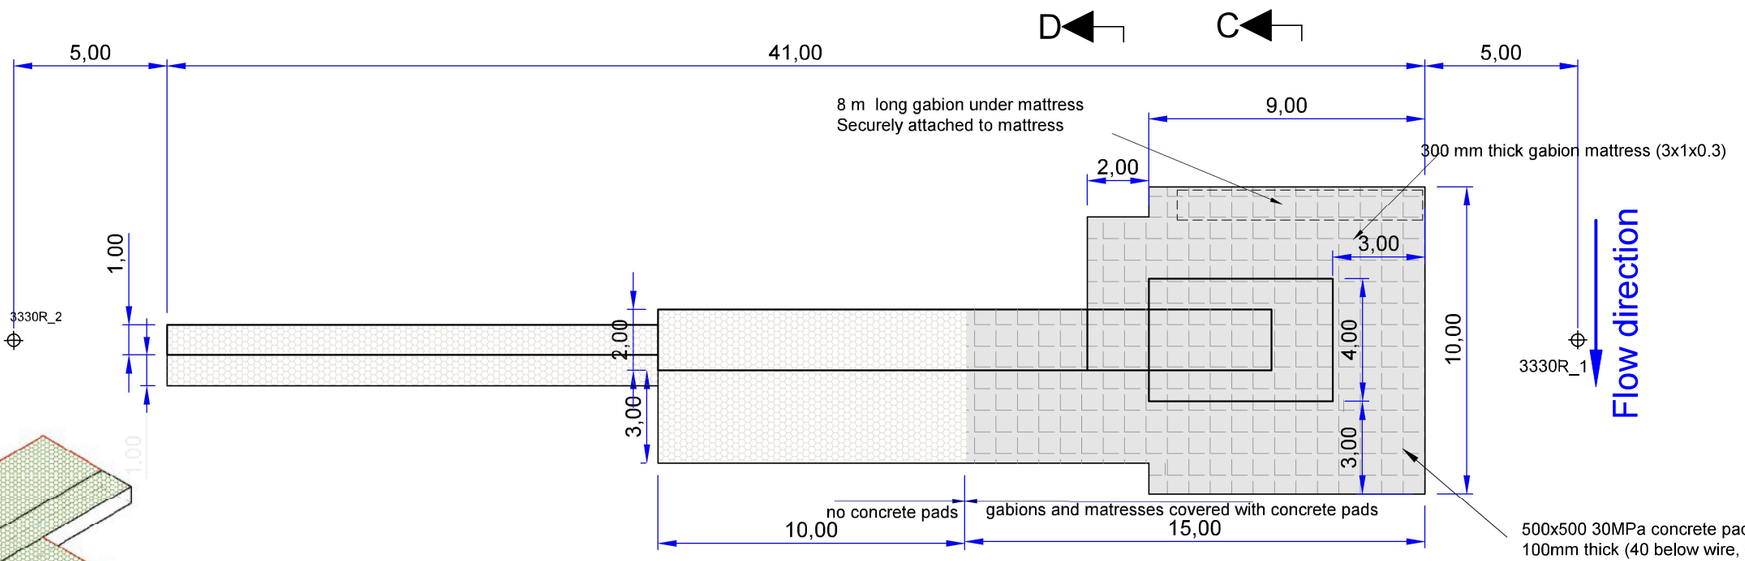

PLAN

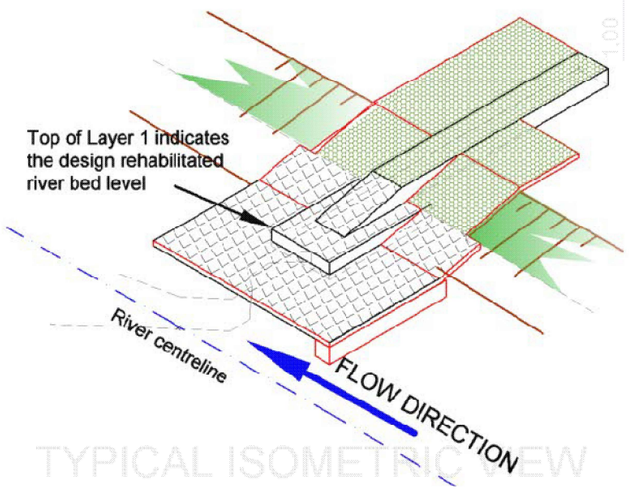

TYPICAL ISOMETRIC VIEW

mk4 L

HansKingSRS (Pty) Ltd Sustainable River Stabilization	Project : HEX RIVER STABILIZATION Worcester East Water Users Association	Western Cape Government FOR YOU	CASIDRA SOC	Title Groyne at SV 3+330R Scale 1 : 200 Drawing number HKSRS 2026/003/044/1 Drawing date 2026/04/20

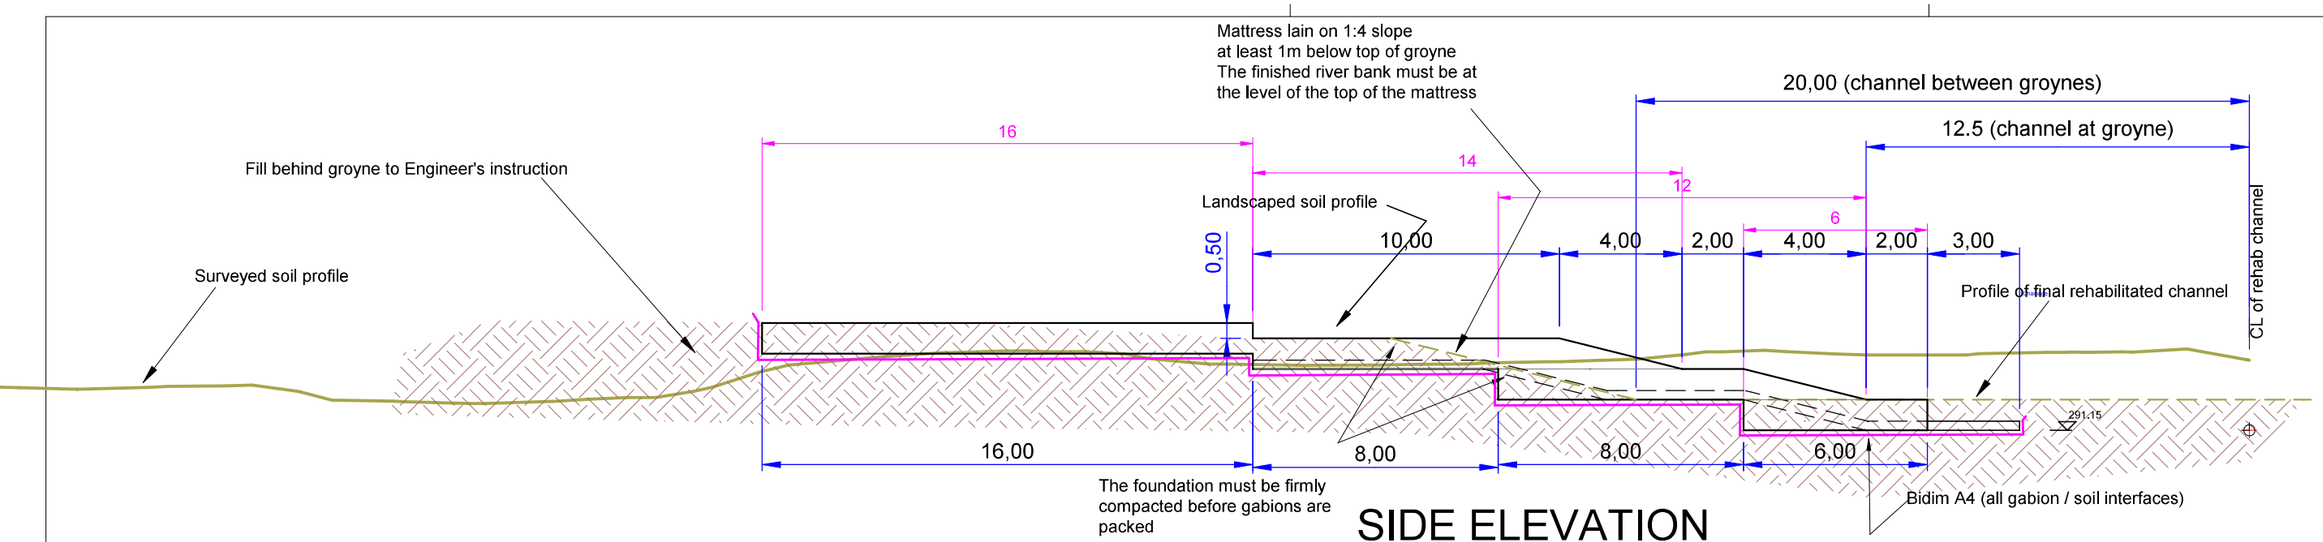

SIDE ELEVATION

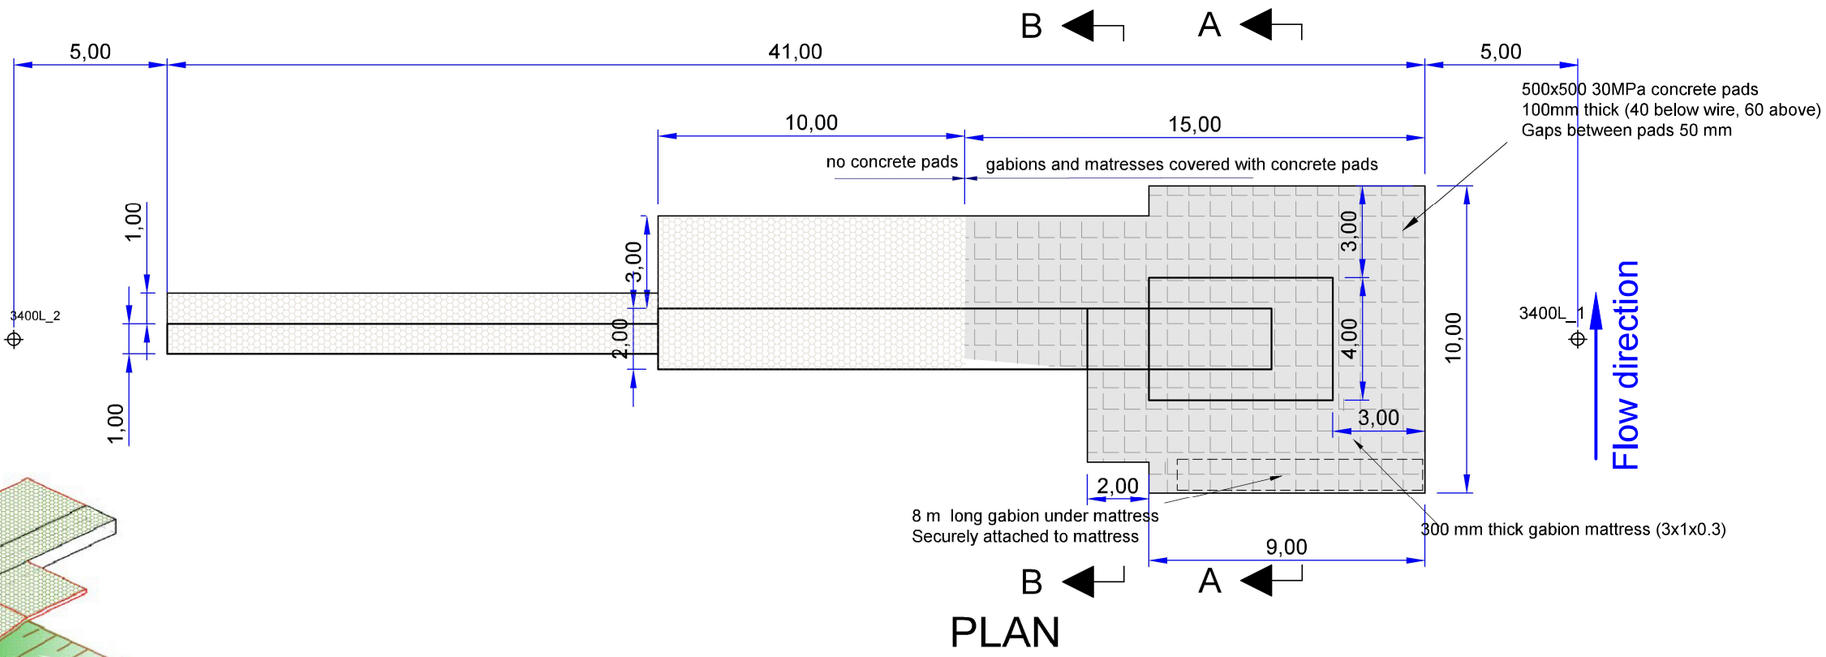

PLAN

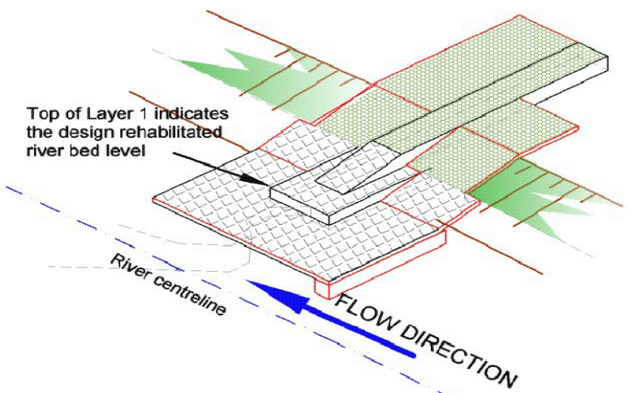

TYPICAL ISOMETRIC VIEW

mk4 L

HansKingSRS (Pty) Ltd Sustainable River Stabilization	Project : HEX RIVER STABILIZATION Worcester East Water Users Association	Western Cape Government FOR YOU	CASIDRA SOC	Title Groyne at SV 3+400L Scale 1 : 200 Drawing number HKSRS 2026/003/045/1 Drawing date 2026/04/20

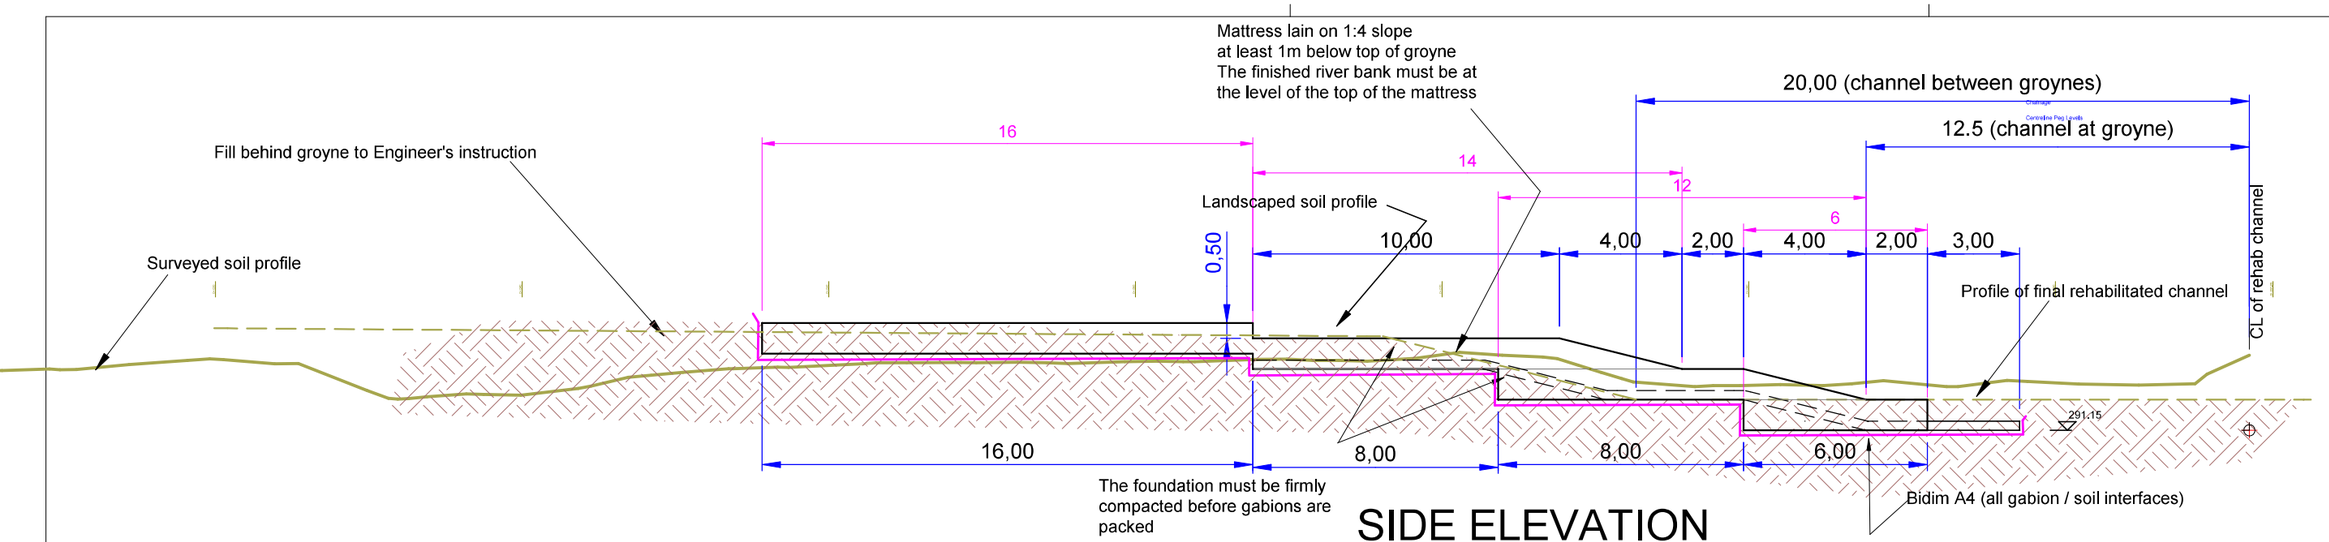

SIDE ELEVATION

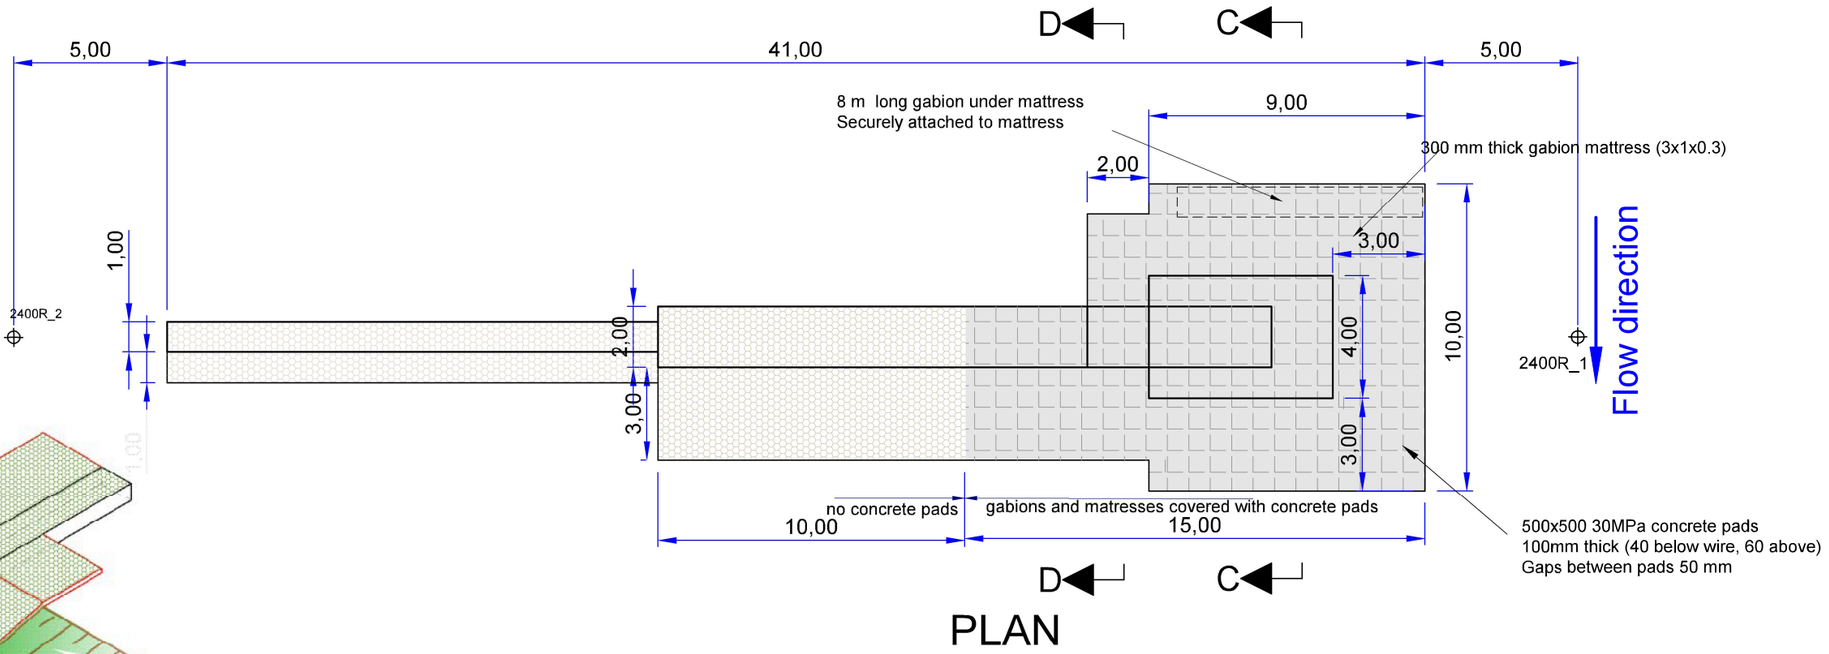

PLAN

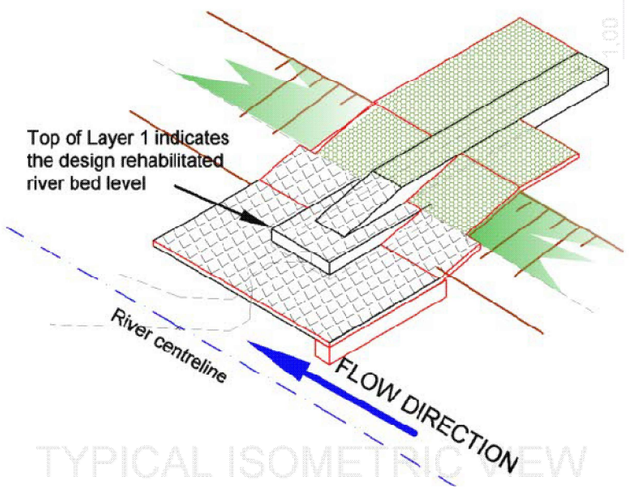

TYPICAL ISOMETRIC VIEW

mk4 L

HansKingSRS (Pty) Ltd Sustainable River Stabilization	Project : HEX RIVER STABILIZATION Worcester East Water Users Association	Western Cape Government FOR YOU	CASIDRA SOC	Title Groyne at SV 3+400R Scale 1 : 200 Drawing number HKSRS 2026/003/046/1 Drawing date 2026/04/20

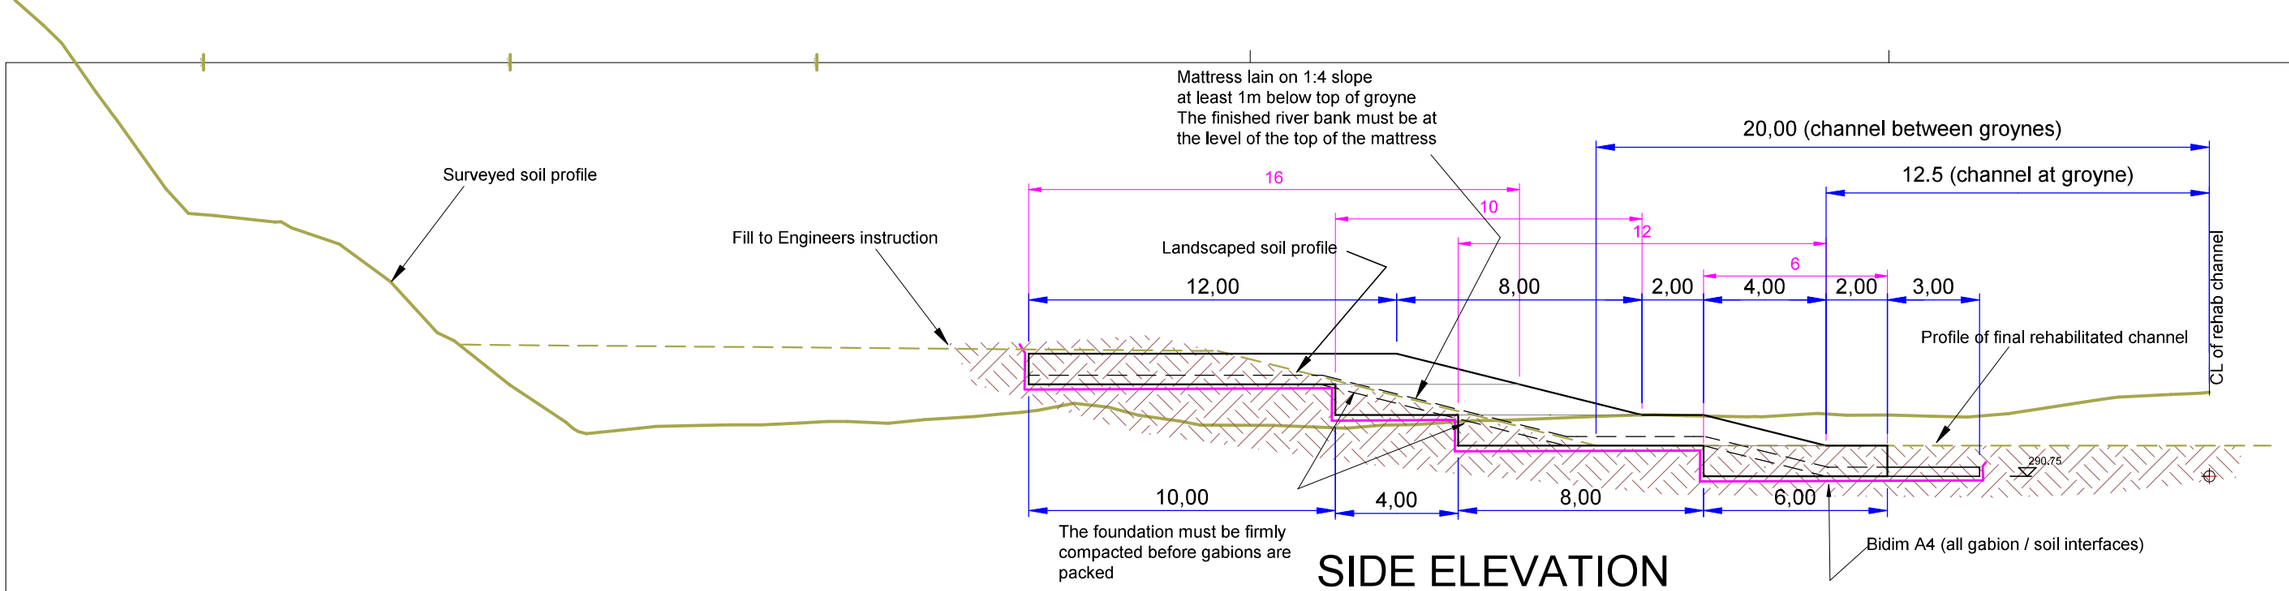

SIDE ELEVATION

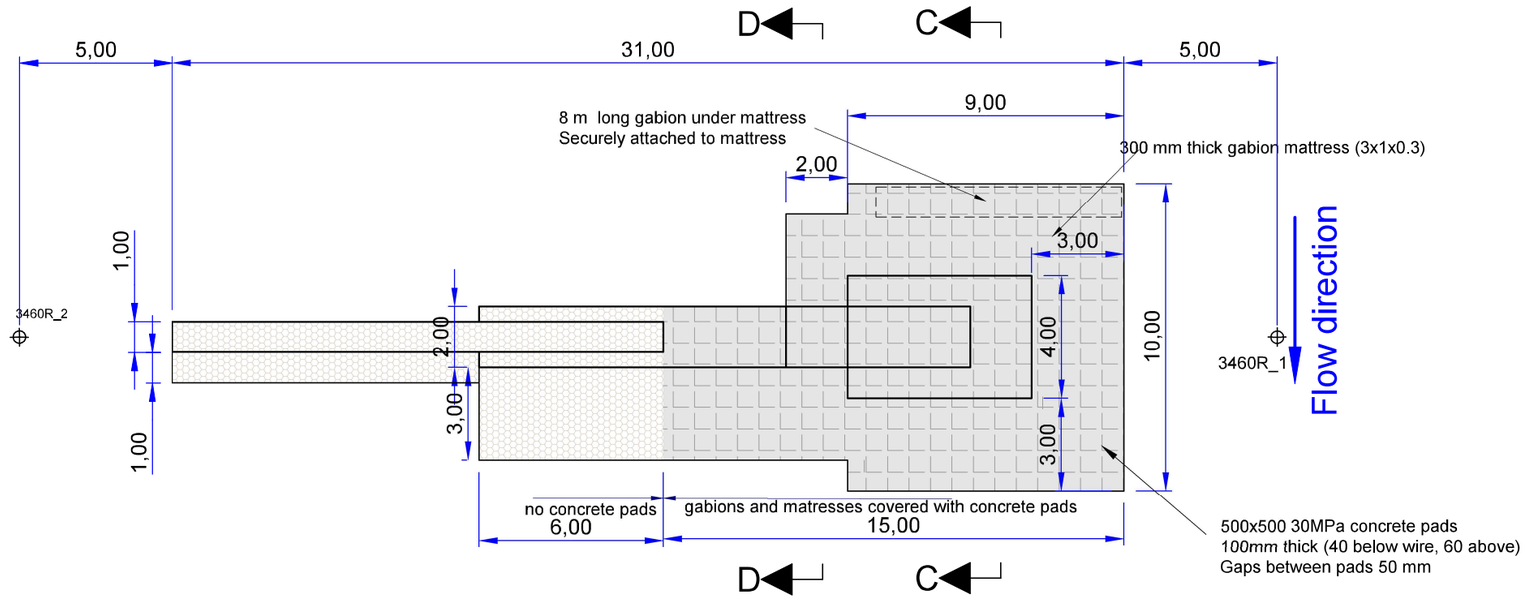

PLAN

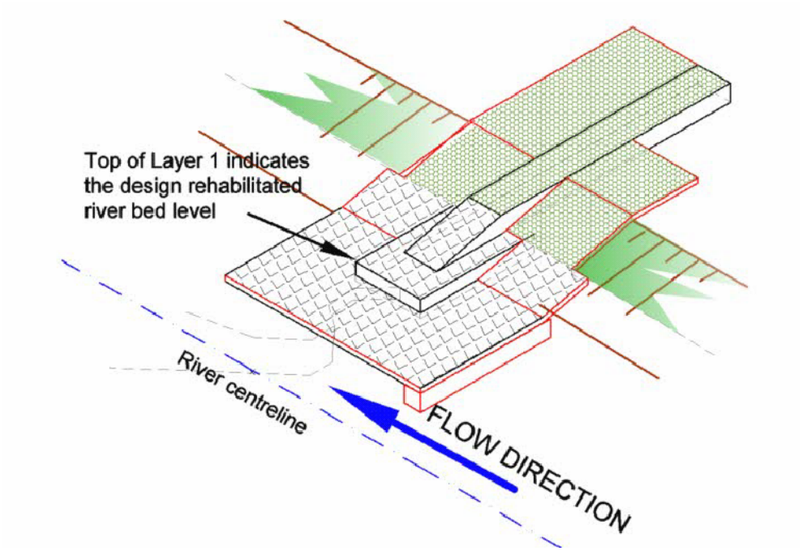

TYPICAL ISOMETRIC VIEW

mk1 L

HansKingSRS (Pty) Ltd Sustainable River Stabilization	Project : HEX RIVER STABILIZATION Worcester East Water Users Association	Western Cape Government FOR YOU	CASIDRA SOC	Title Groyne at SV 3+460R Scale 1 : 200 Drawing number HKSRS 2026/003/047/1 Drawing date 2026/04/20

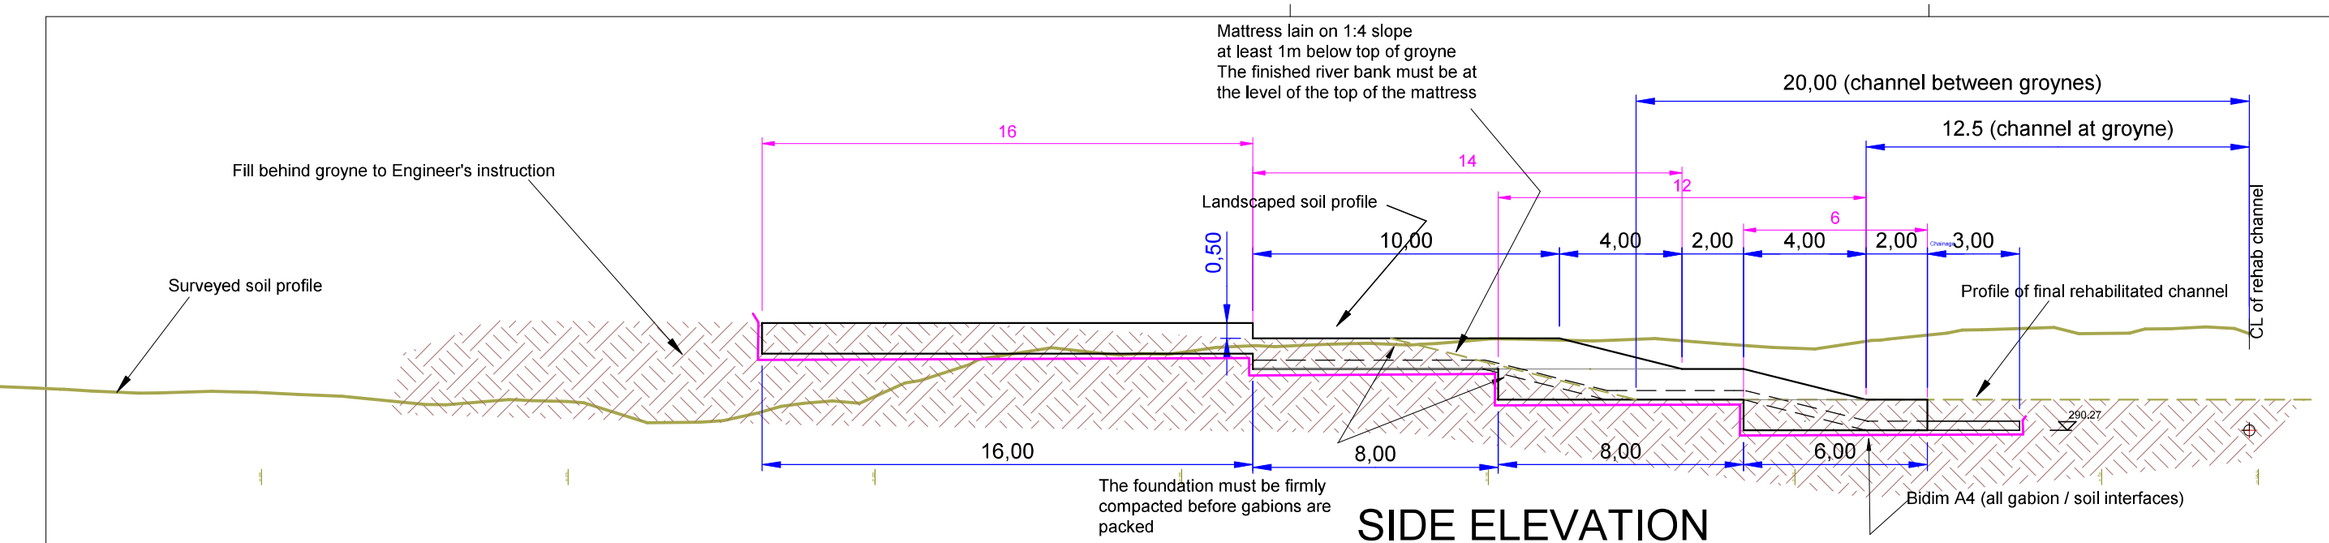

SIDE ELEVATION

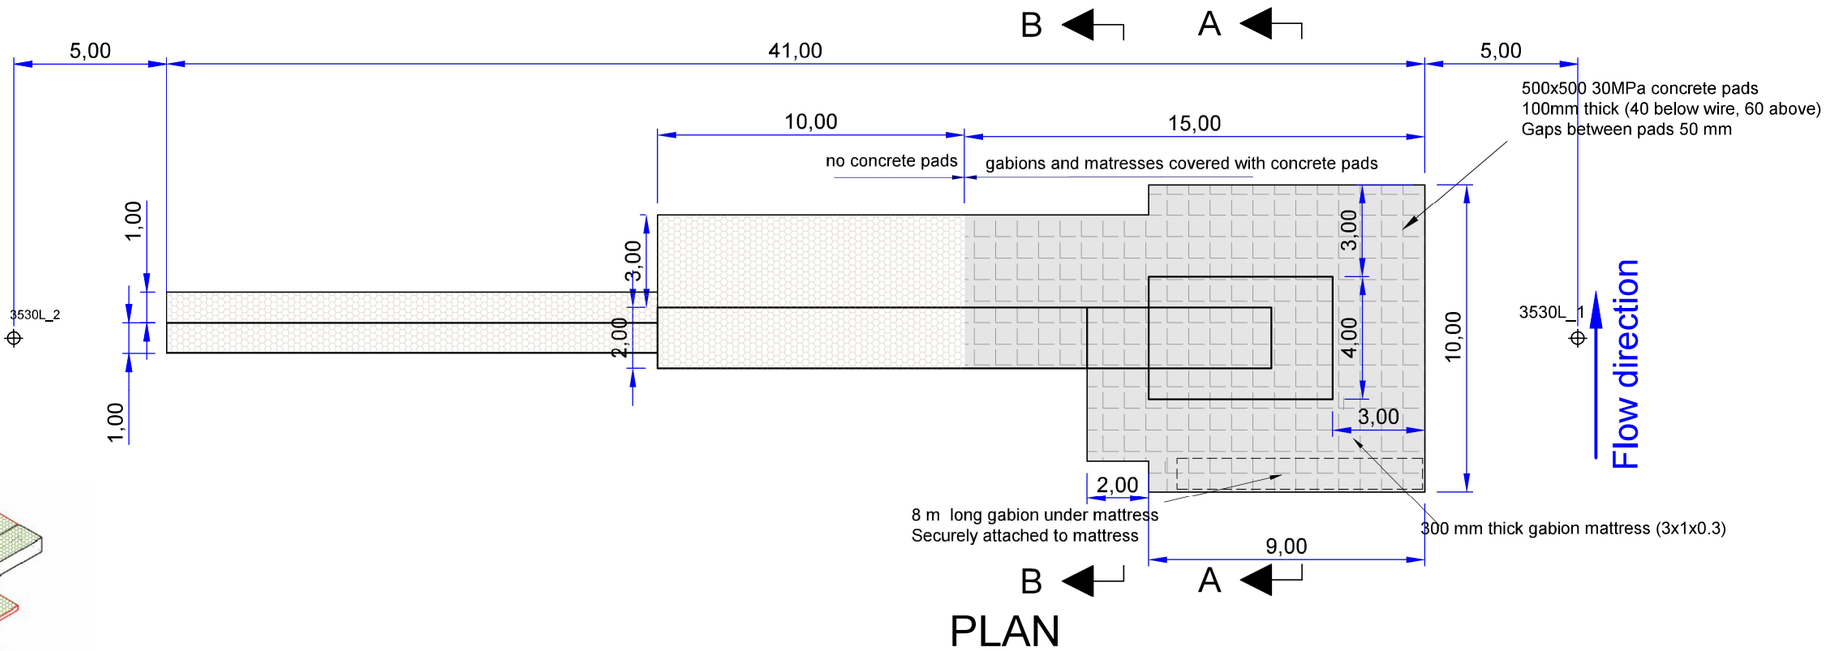

PLAN

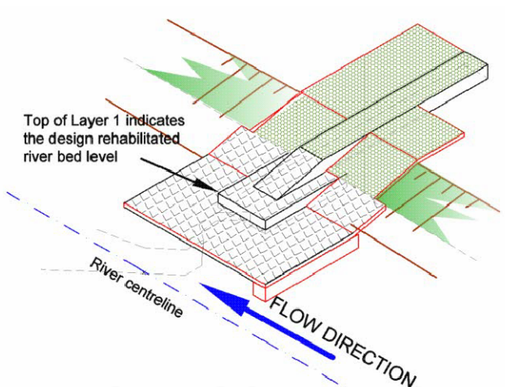

TYPICAL ISOMETRIC VIEW

mk4 L

HansKingSRS (Pty) Ltd Sustainable River Stabilization	Project : HEX RIVER STABILIZATION Worcester East Water Users Association	Western Cape Government FOR YOU	CASIDRA SOC	Title Groyne at SV 3+530L Scale 1 : 200 Drawing number HKSRS 2026/003/048/1 Drawing date 2026/04/20

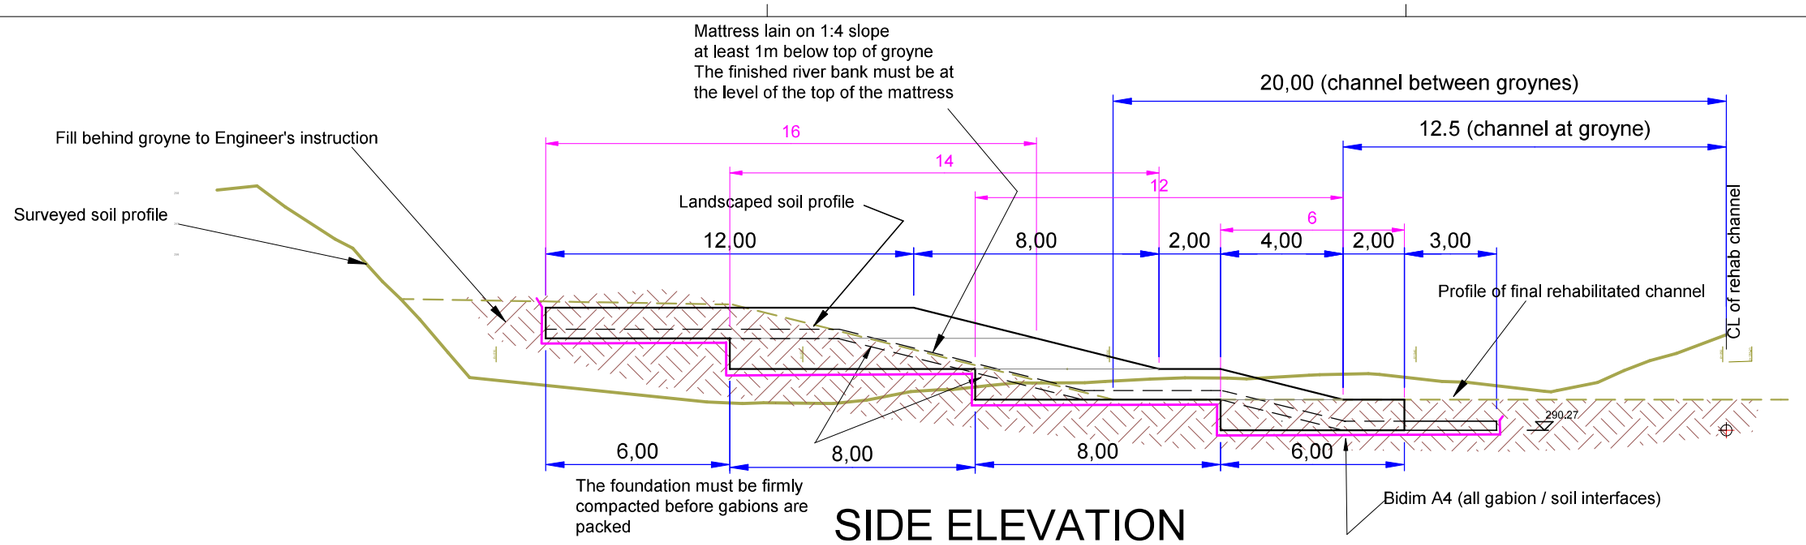

SIDE ELEVATION

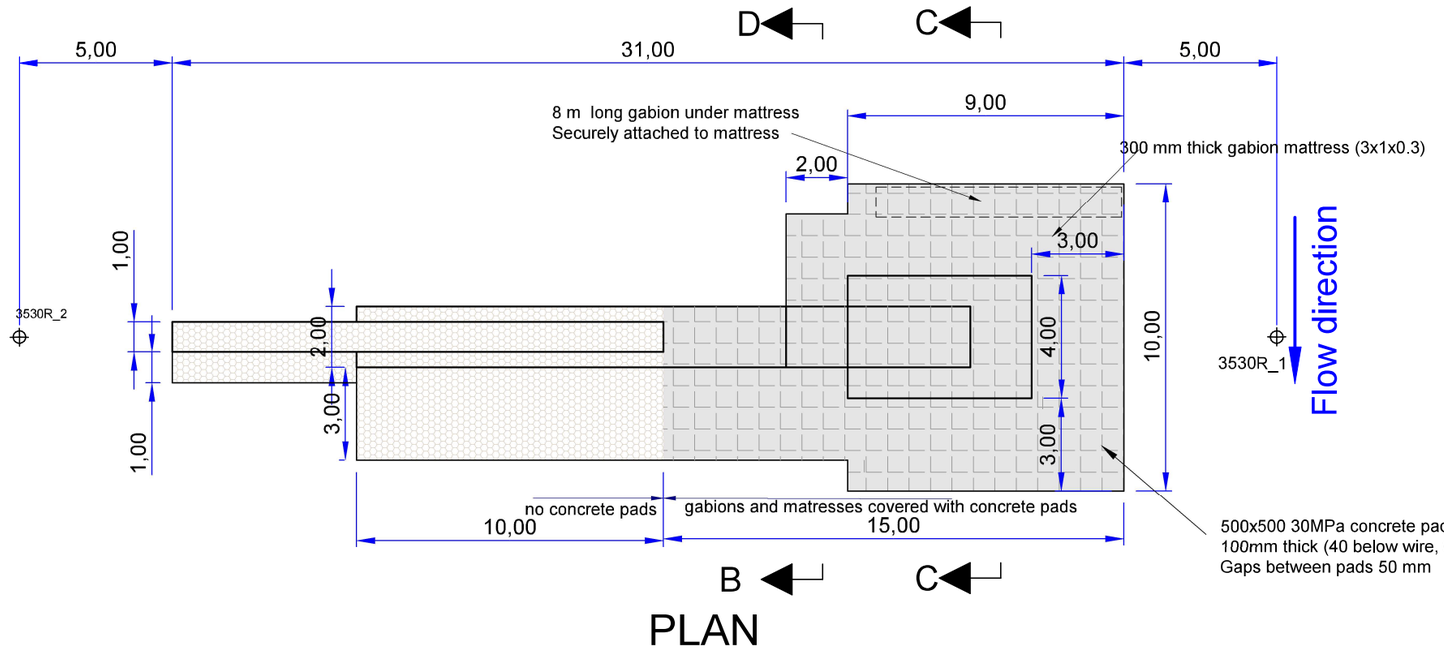

PLAN

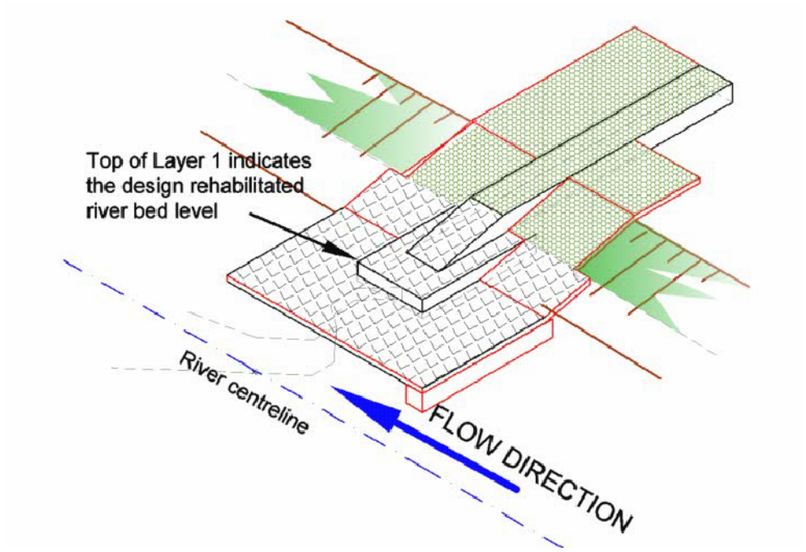

TYPICAL ISOMETRIC VIEW

mk2 L

HansKingSRS (Pty) Ltd Sustainable River Stabilization	Project : HEX RIVER STABILIZATION Worcester East Water Users Association	Western Cape Government FOR YOU	CASIDRA SOC	Title Groyne at SV 3+530R Scale 1 : 200 Drawing number HKSRS 2026/003/049/1 Drawing date 2026/04/20

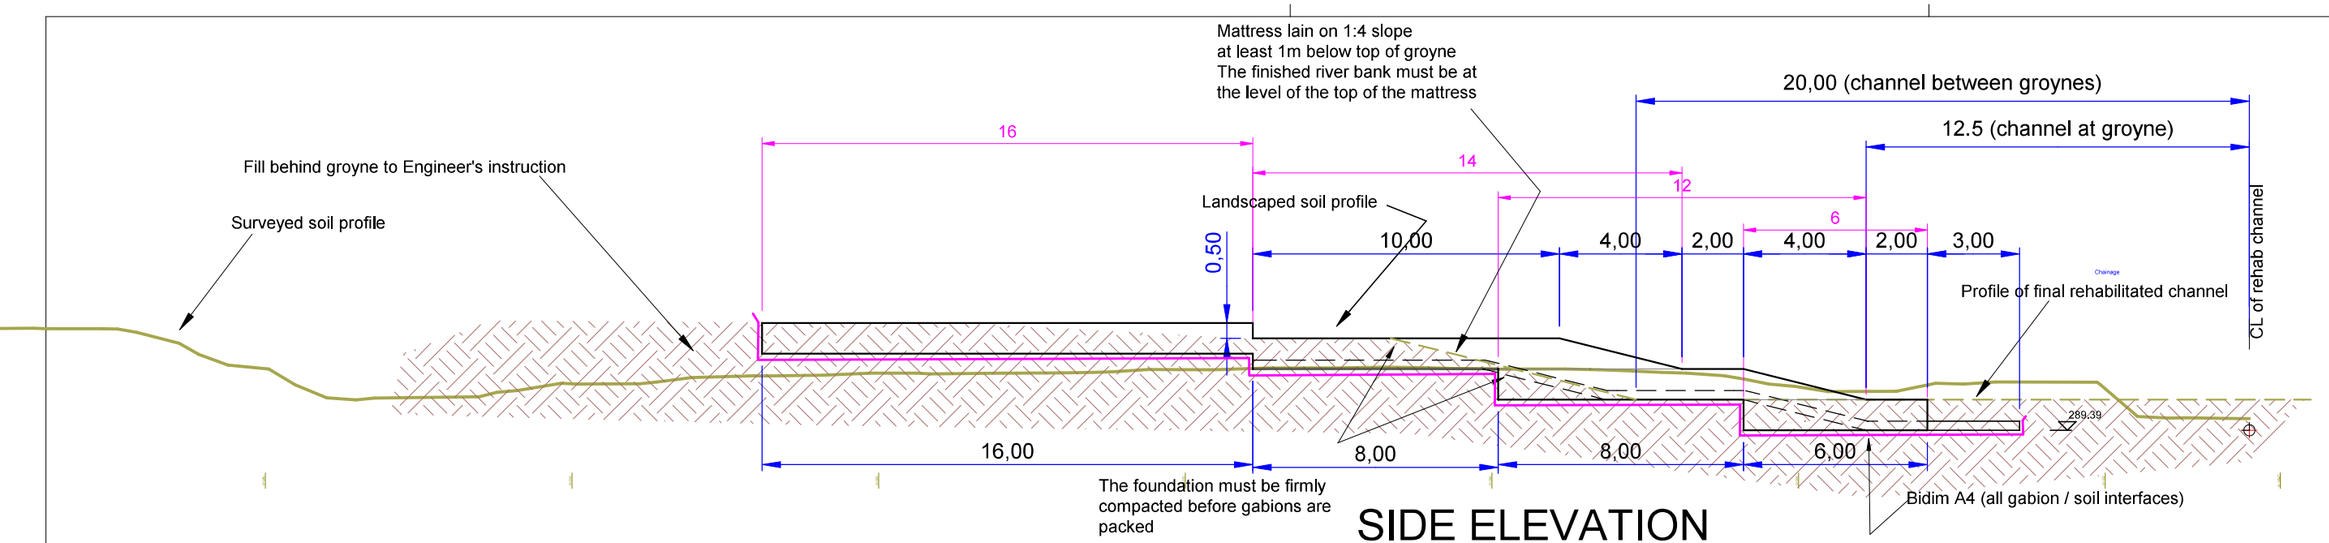

SIDE ELEVATION

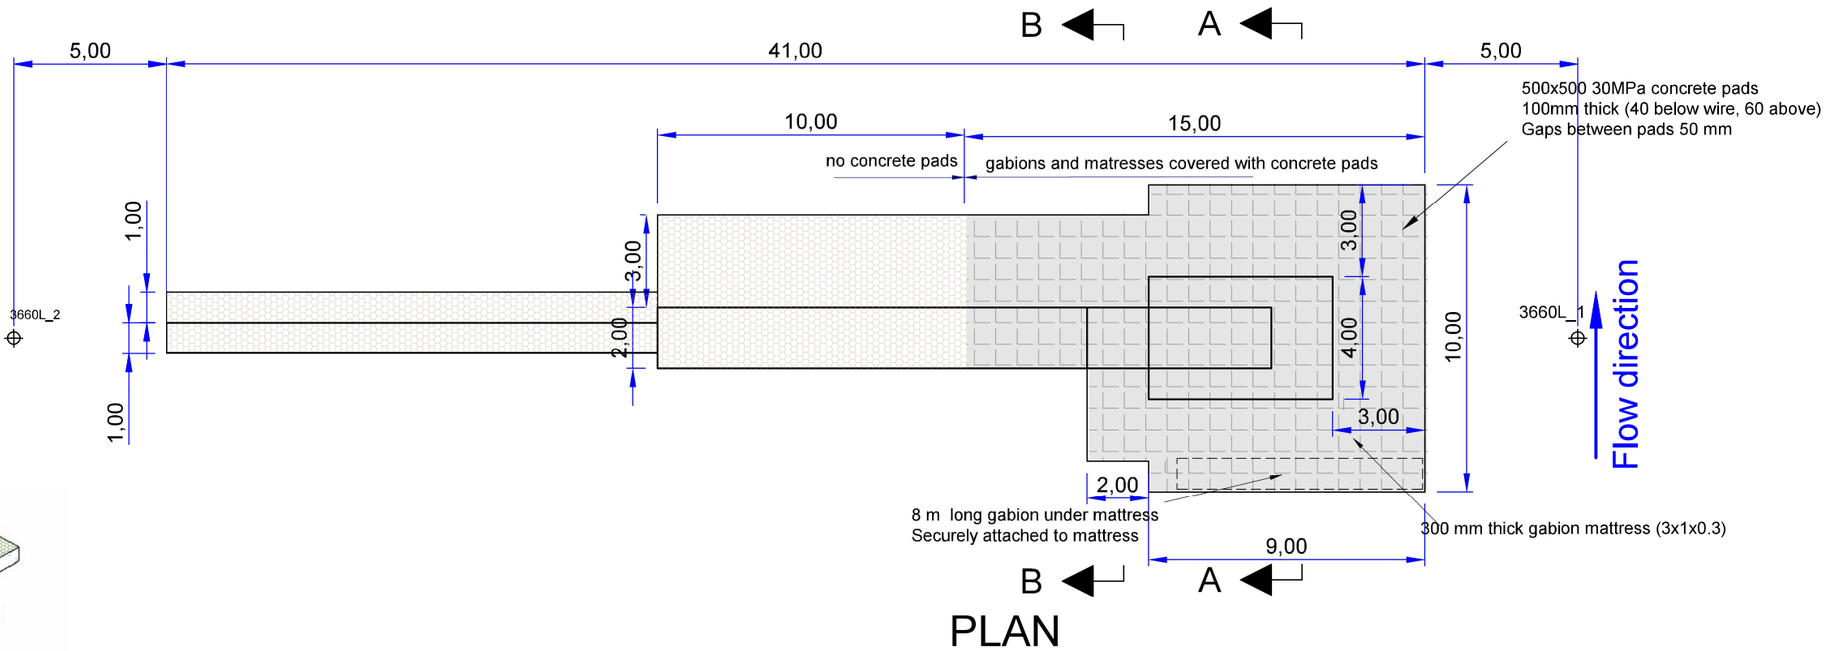

PLAN

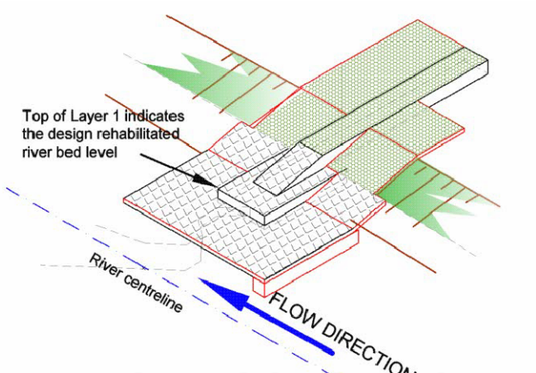

TYPICAL ISOMETRIC VIEW

mk4 L

HansKingSRS (Pty) Ltd Sustainable River Stabilization	Project : HEX RIVER STABILIZATION Worcester East Water Users Association	Western Cape Government FOR YOU	CASIDRA SOC	Title Groyne at SV 3+660L Scale 1 : 200 Drawing number HKSRS 2026/003/050/1 Drawing date 2026/04/20