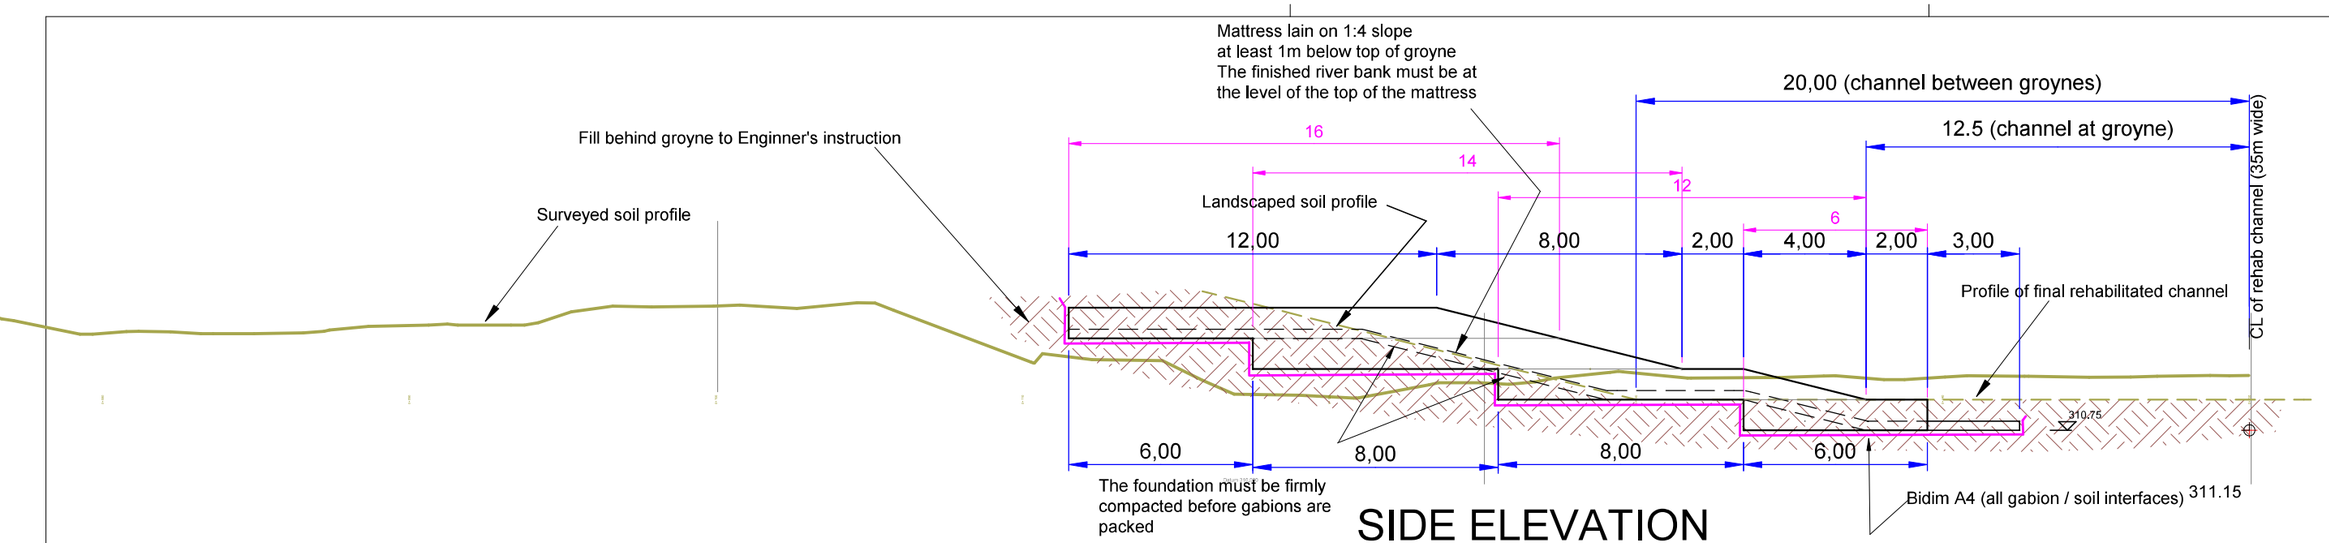

SIDE ELEVATION

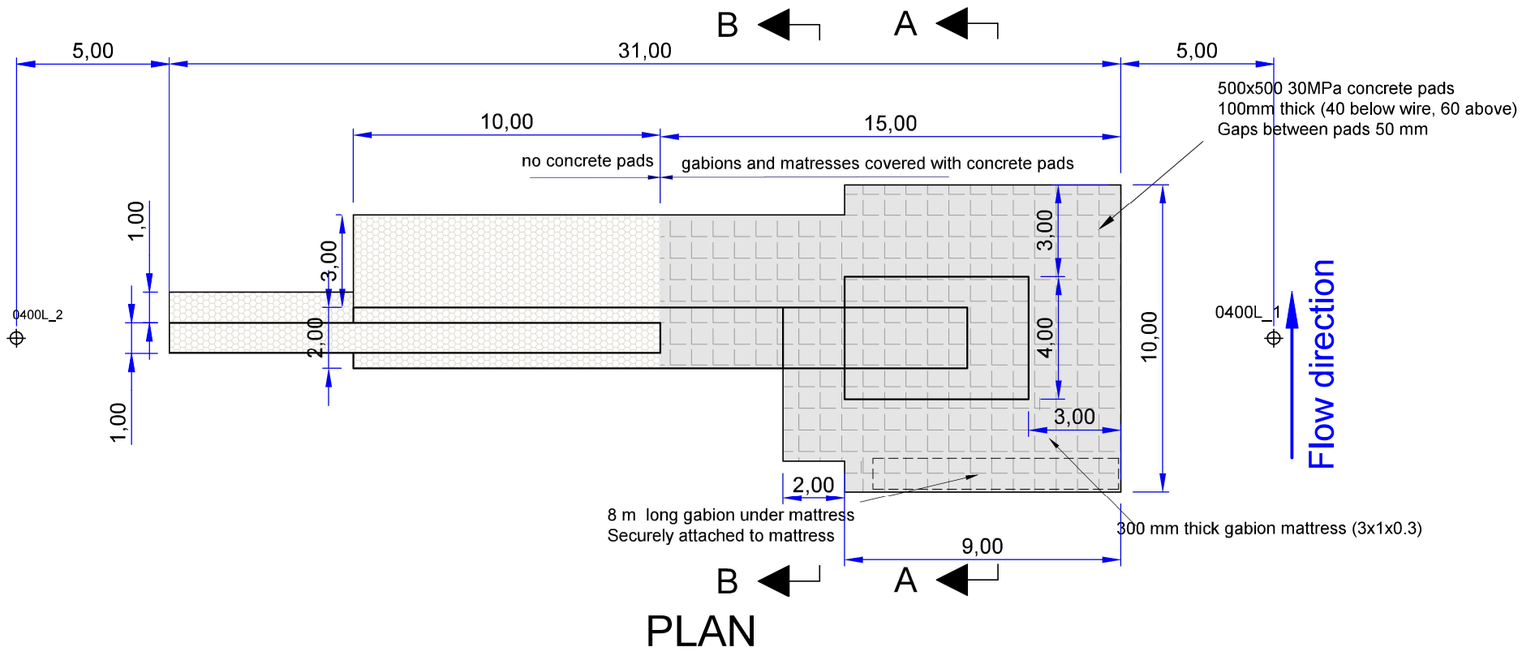

PLAN

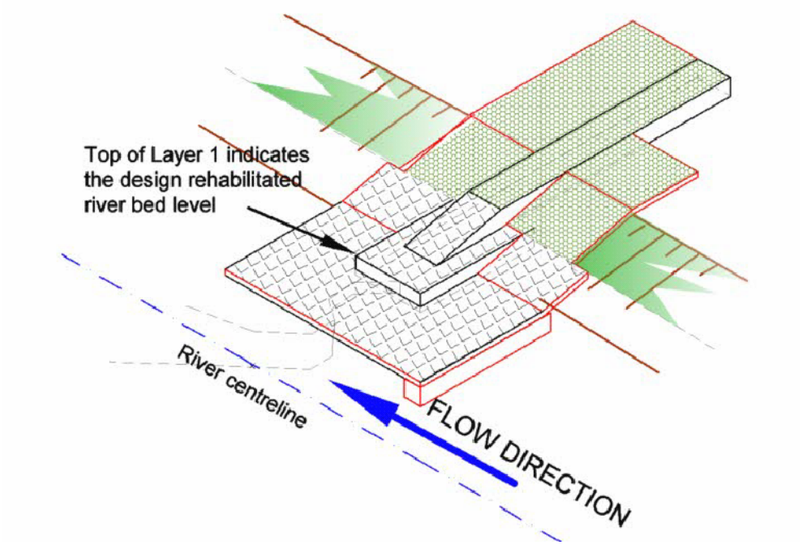

TYPICAL ISOMETRIC VIEW

mk2 L

HansKingSRS (Pty) Ltd Sustainable River Stabilization	Project : HEX RIVER STABILIZATION Worcester East Water Users Association	Western Cape Government FOR YOU	CASIDRA SOC	Title Groyne at SV 0+0400L Scale 1 : 200 Drawing number HKSRS 2026/003/018/1 Drawing date 2026/04/20

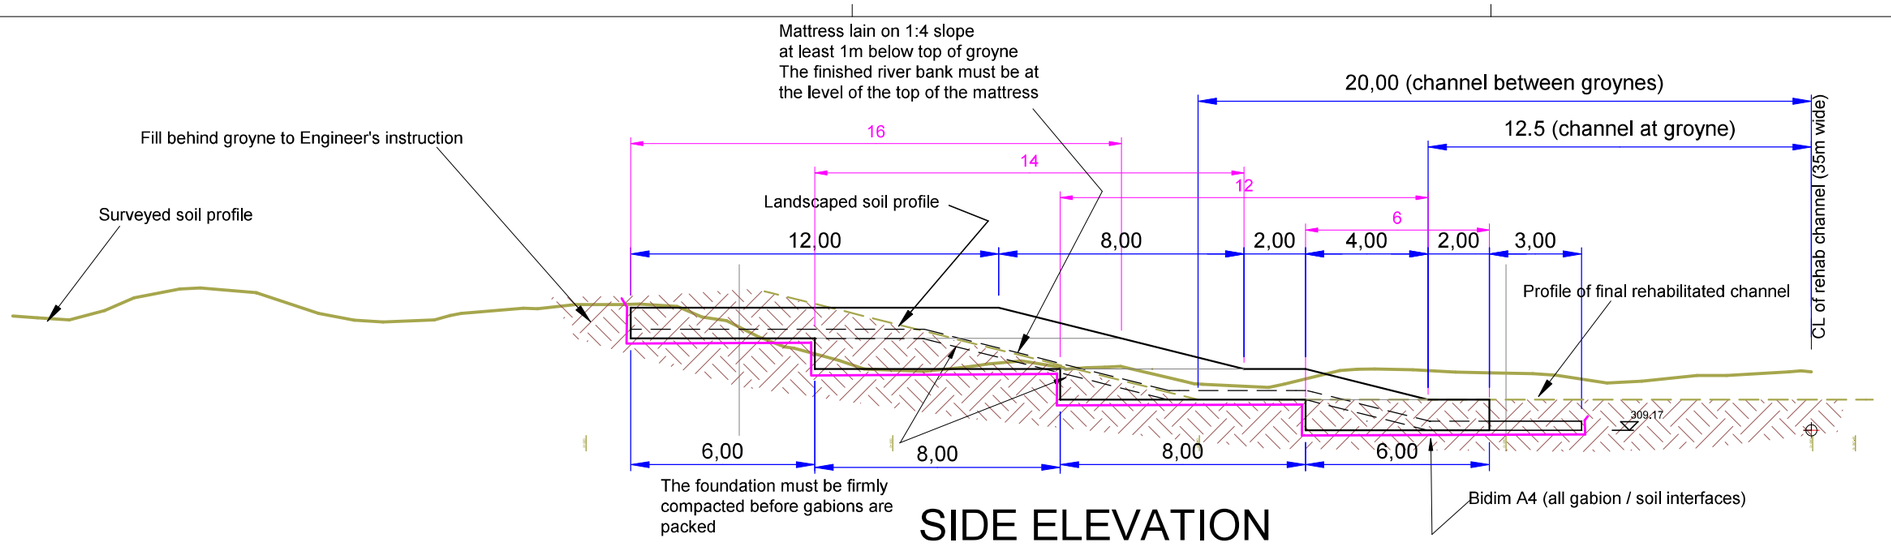

SIDE ELEVATION

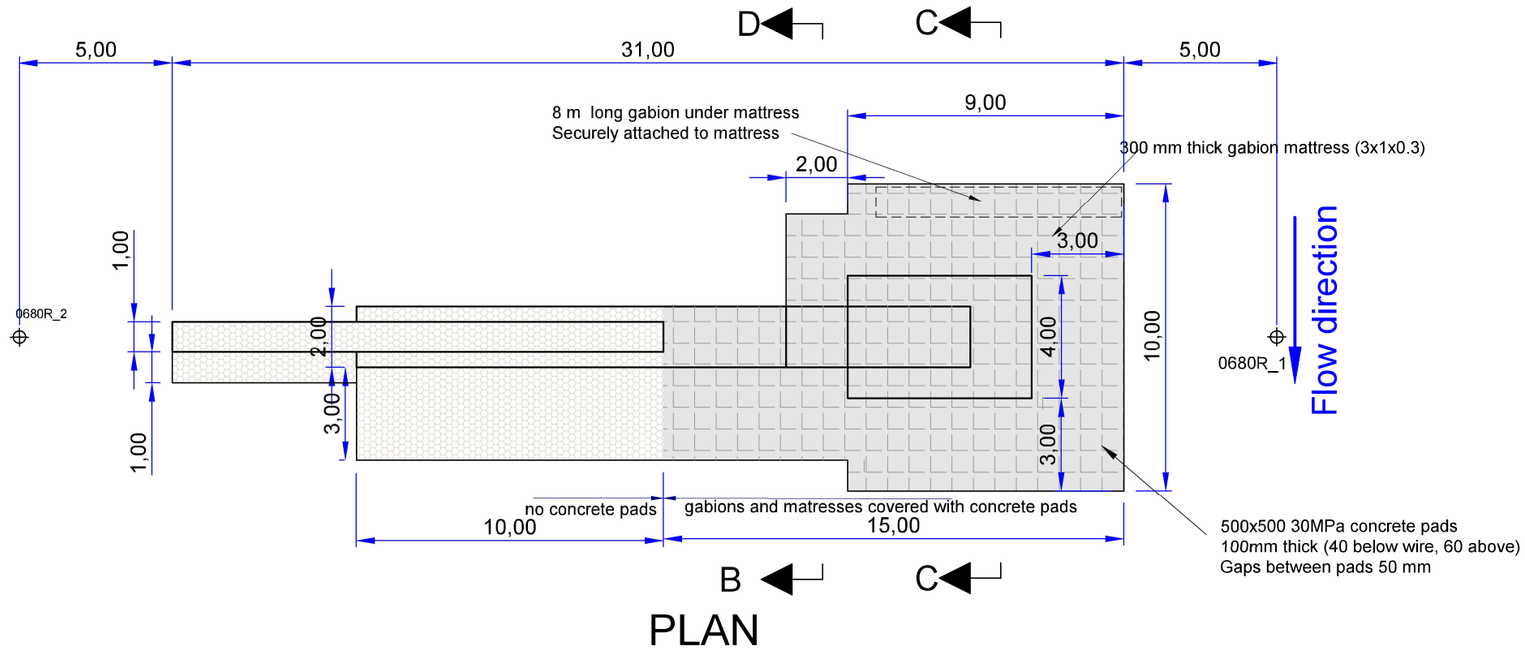

PLAN

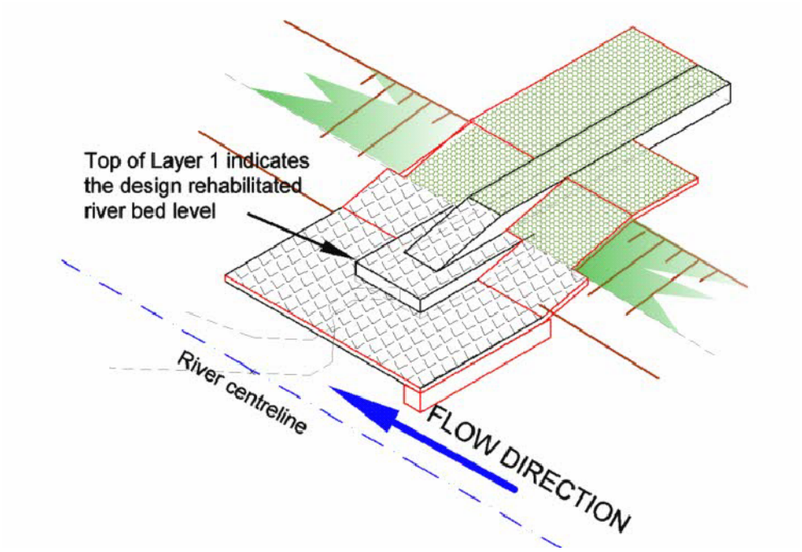

TYPICAL ISOMETRIC VIEW

mk2 L

HansKingSRS (Pty) Ltd Sustainable River Stabilization	Project : HEX RIVER STABILIZATION Worcester East Water Users Association	Western Cape Government FOR YOU	CASIDRA SOC	Title Groyne at SV 0+0680R Scale 1 : 200 Drawing number HKSRS 2026/003/021/1 Drawing date 2026/04/20

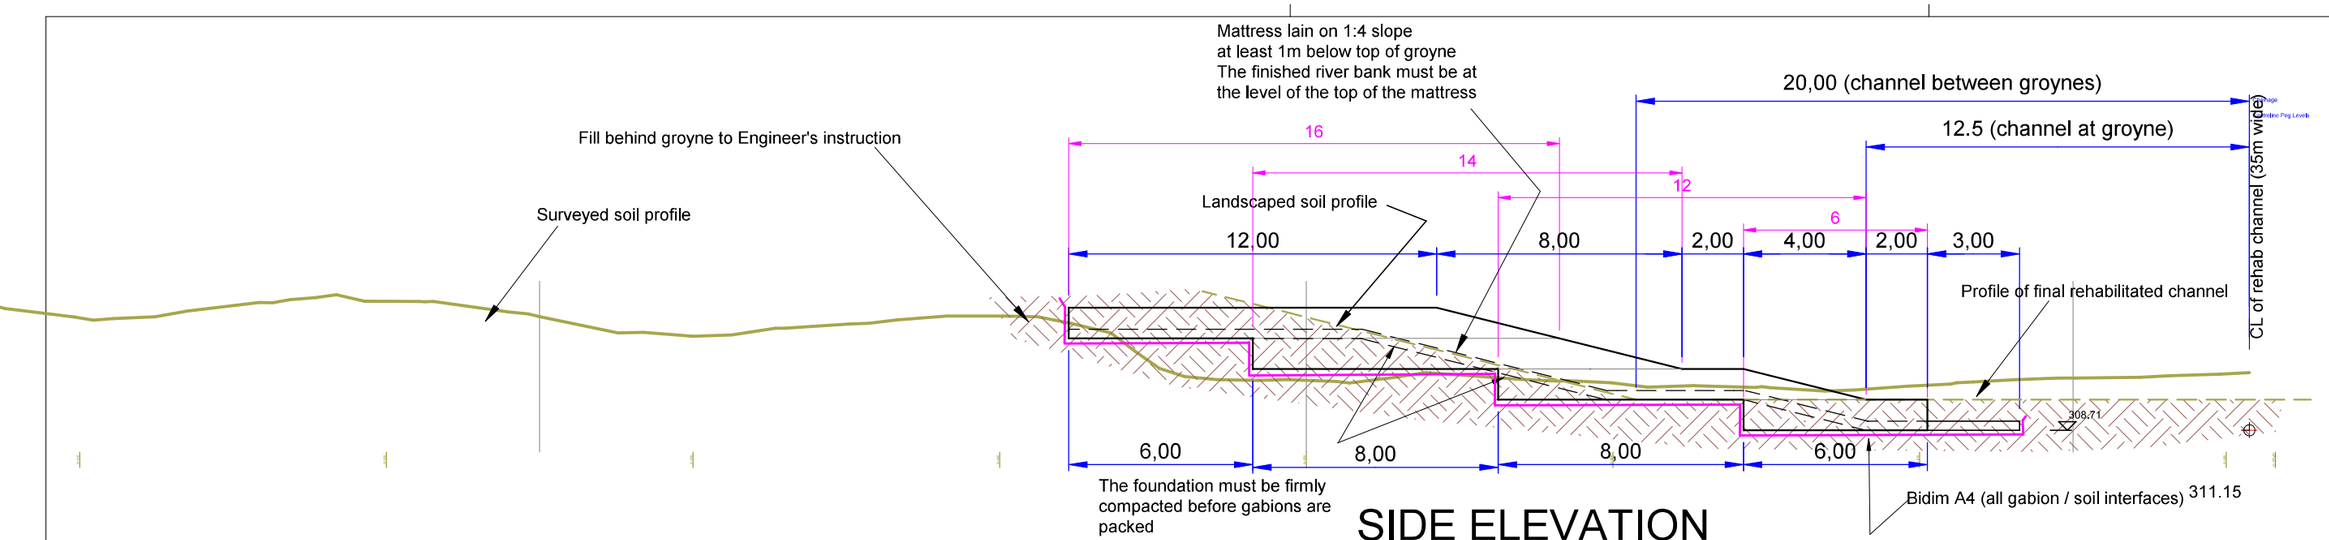

SIDE ELEVATION

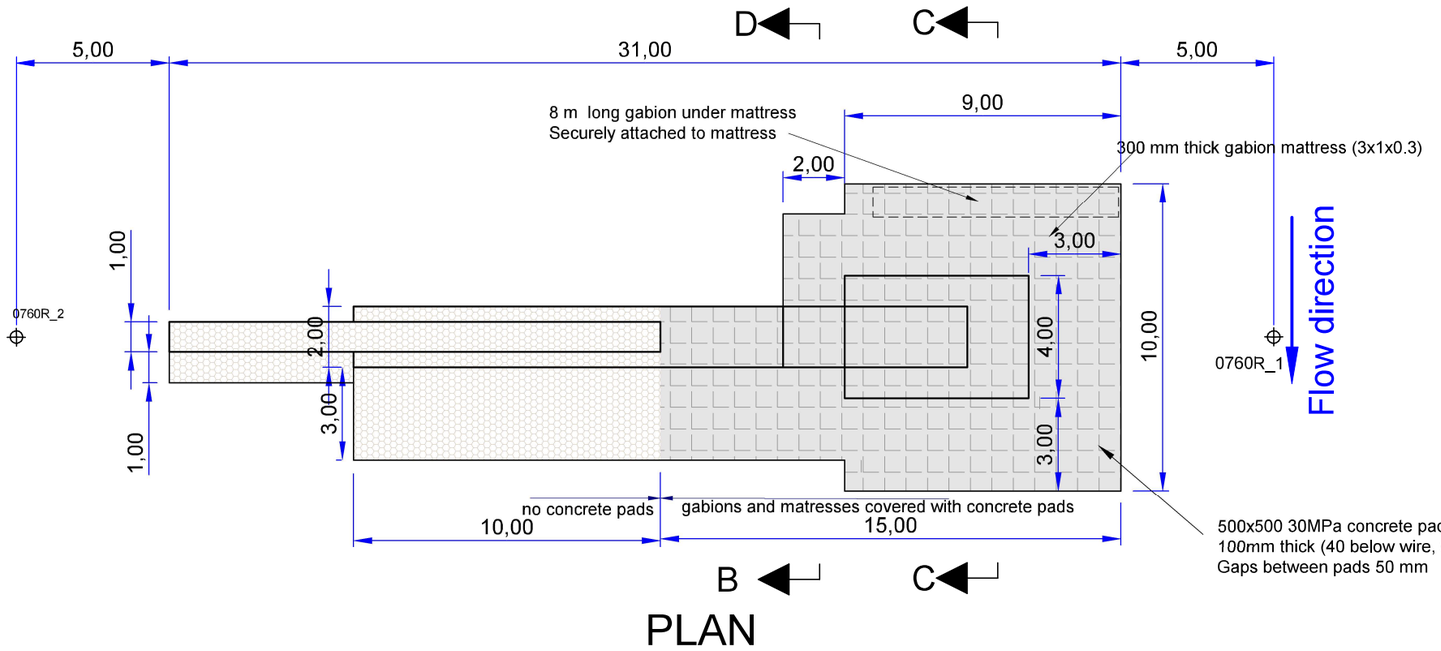

PLAN

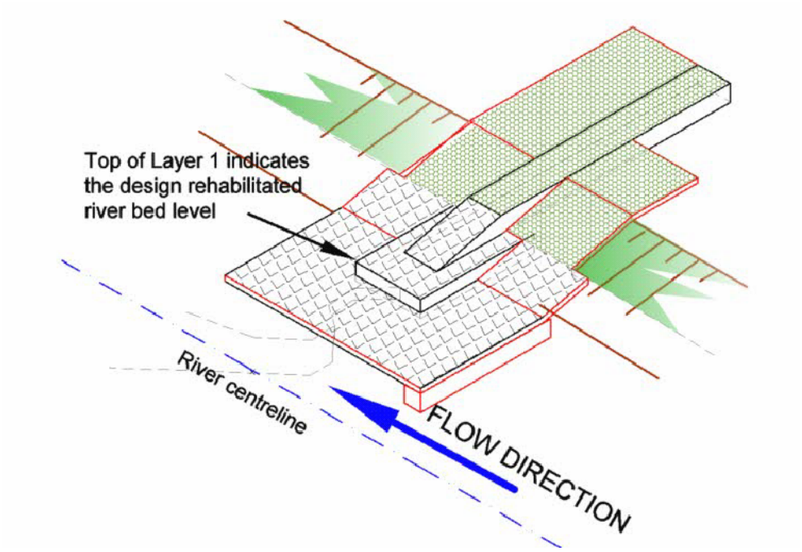

TYPICAL ISOMETRIC VIEW

mk2 L

HansKingSRS (Pty) Ltd Sustainable River Stabilization	Project : HEX RIVER STABILIZATION Worcester East Water Users Association	Western Cape Government FOR YOU	CASIDRA SOC	Title Groyne at SV 0+0760R Scale 1 : 200 Drawing number HKSRS 2026/003/022/ Drawing date 2026/04/20

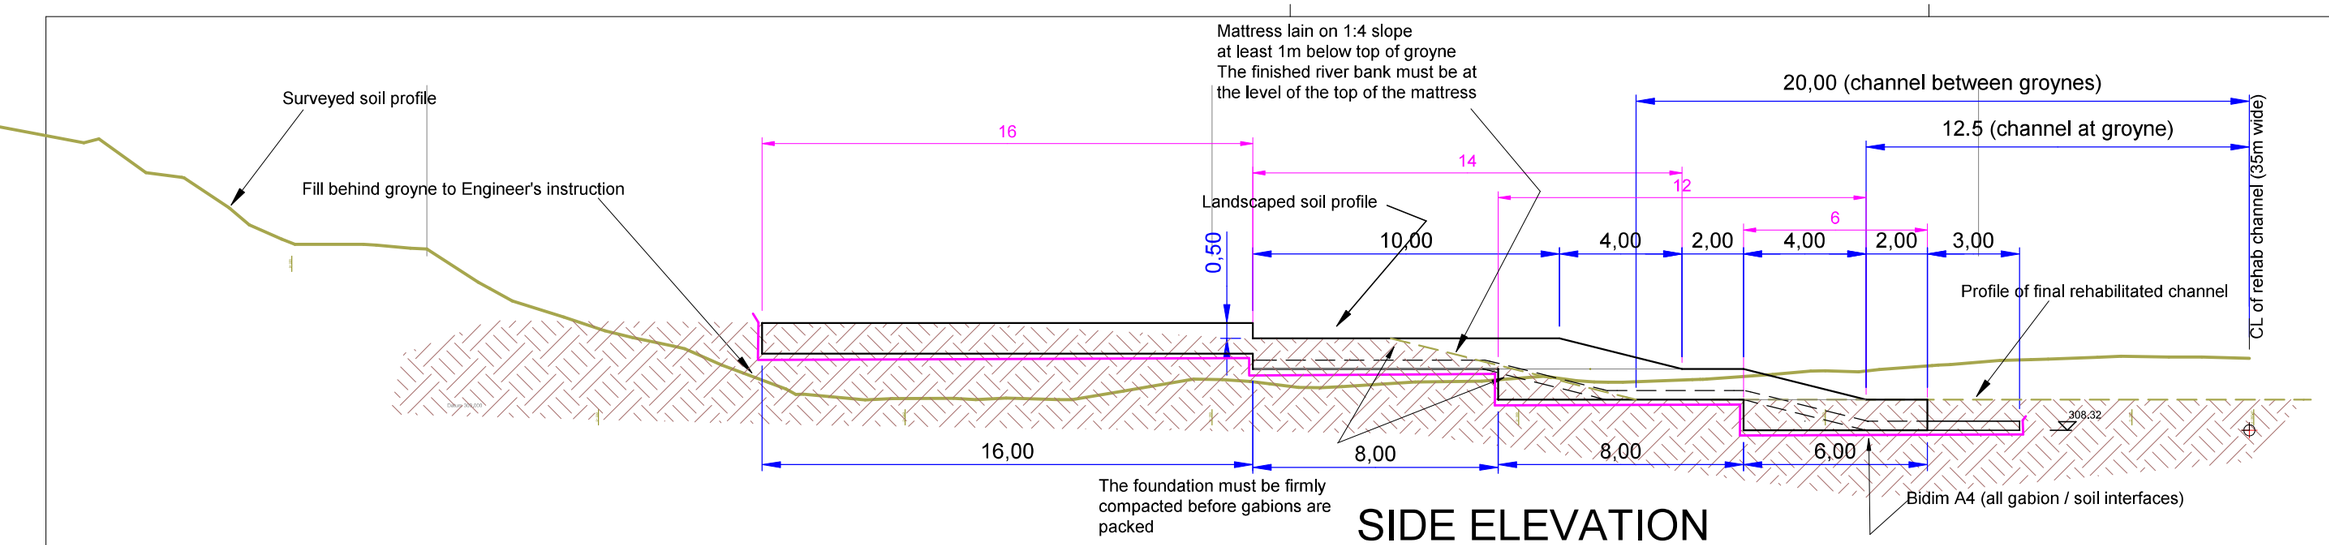

SIDE ELEVATION

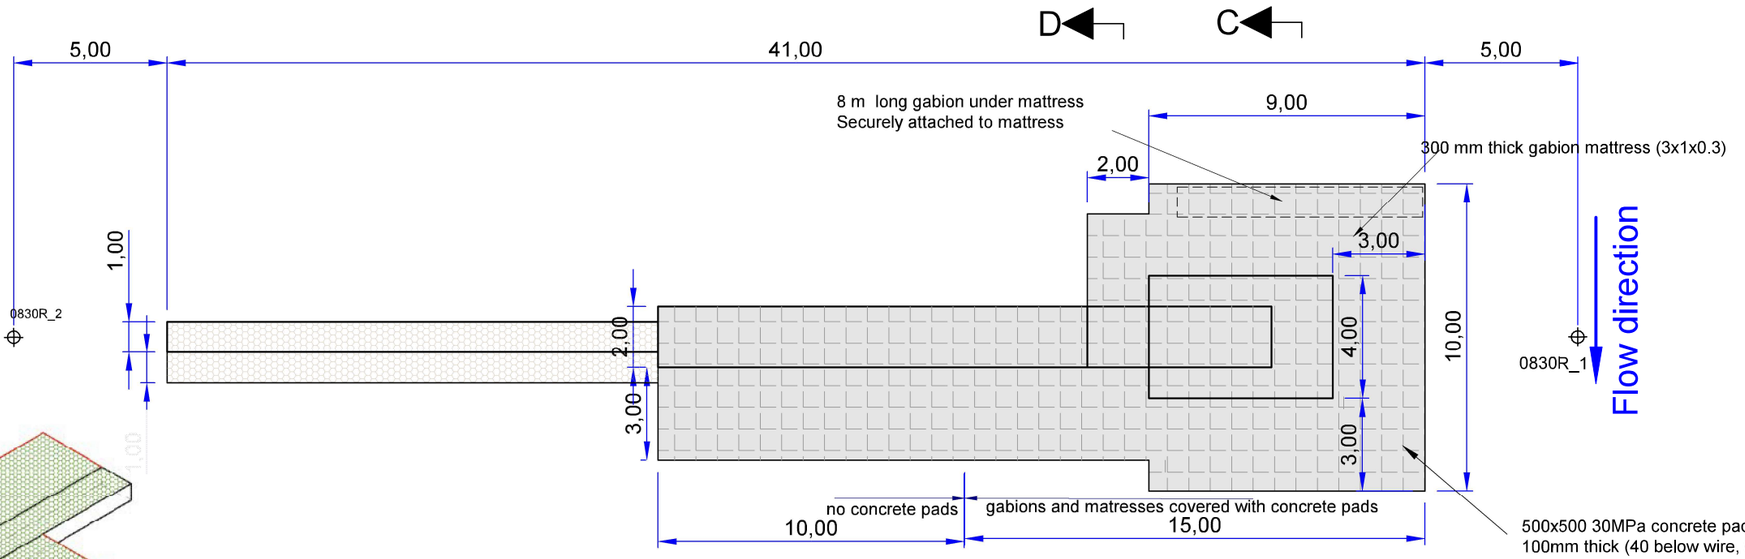

PLAN

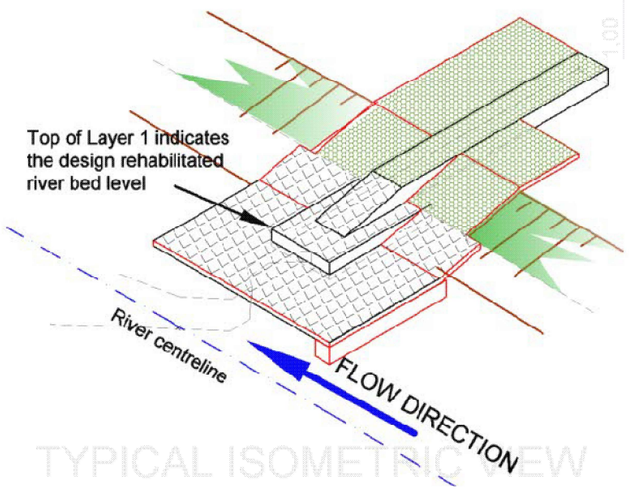

TYPICAL ISOMETRIC VIEW

mk4 L

HansKingSRS (Pty) Ltd Sustainable River Stabilization	Project : HEX RIVER STABILIZATION Worcester East Water Users Association	Western Cape Government FOR YOU	CASIDRA SOC	Title Groyne at SV 0+0830R Scale 1 : 200 Drawing number HKSRS 2026/003/023/1 Drawing date 2026/04/20

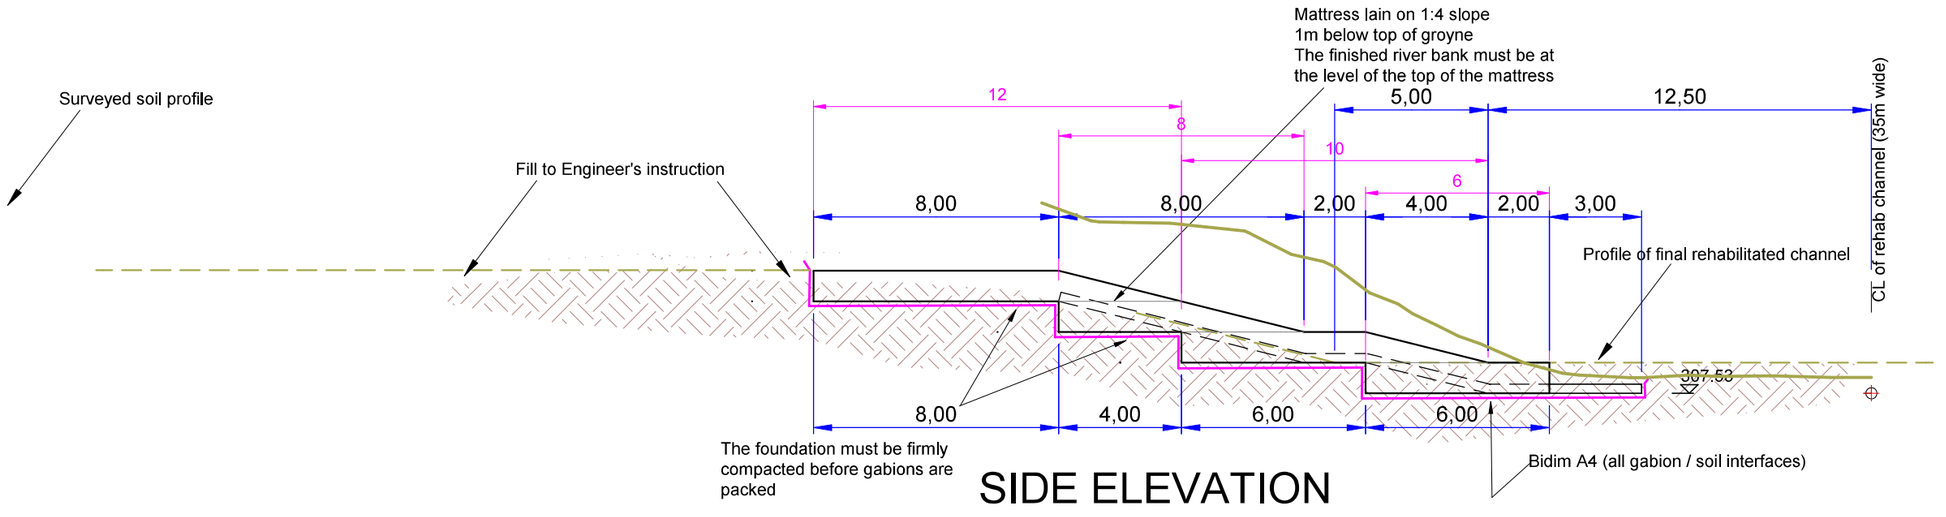

SIDE ELEVATION

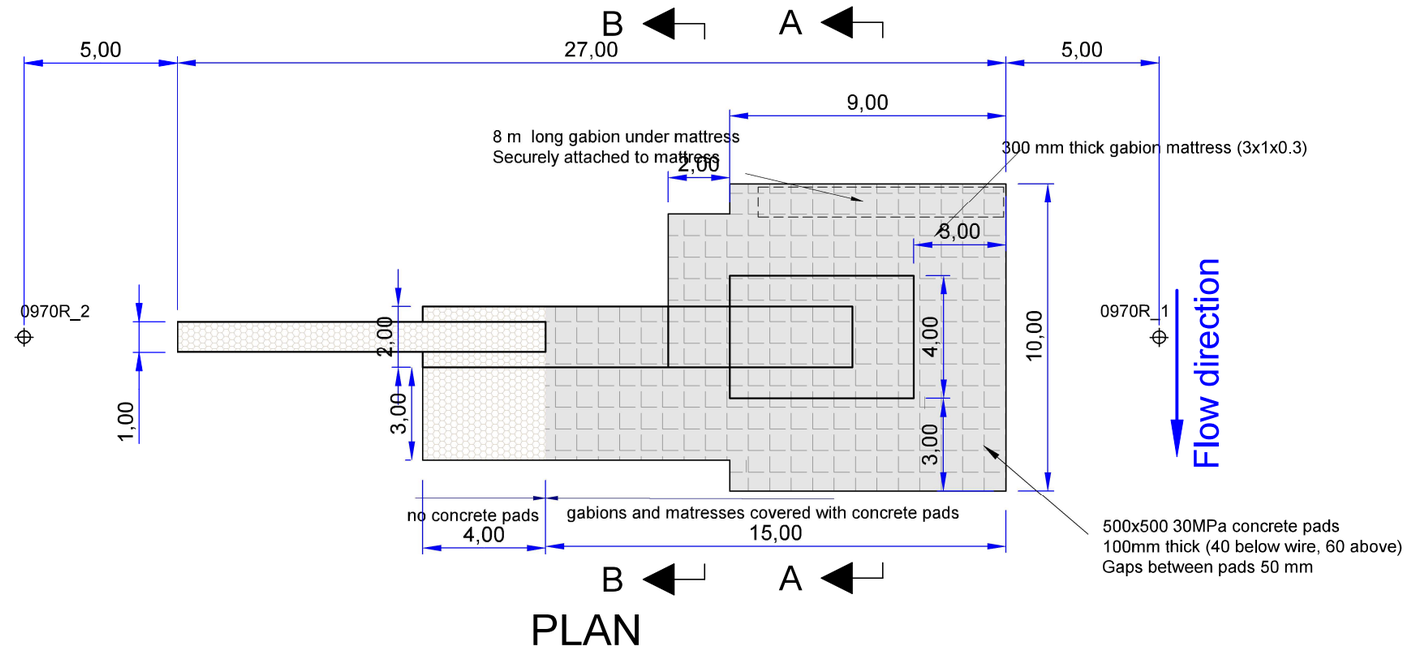

PLAN

TYPICAL ISOMETRIC VIEW

HansKingSRS (Pty) Ltd Sustainable River Stabilization	Project : HEX RIVER STABILIZATION Worcester East Water Users Association	Western Cape Government FOR YOU	CASIDRA SOC	Title Groyne at SV 0+0970R Scale 1 : 200 Drawing number HKSRS 2026/003/025 Drawing date 2026/04/20

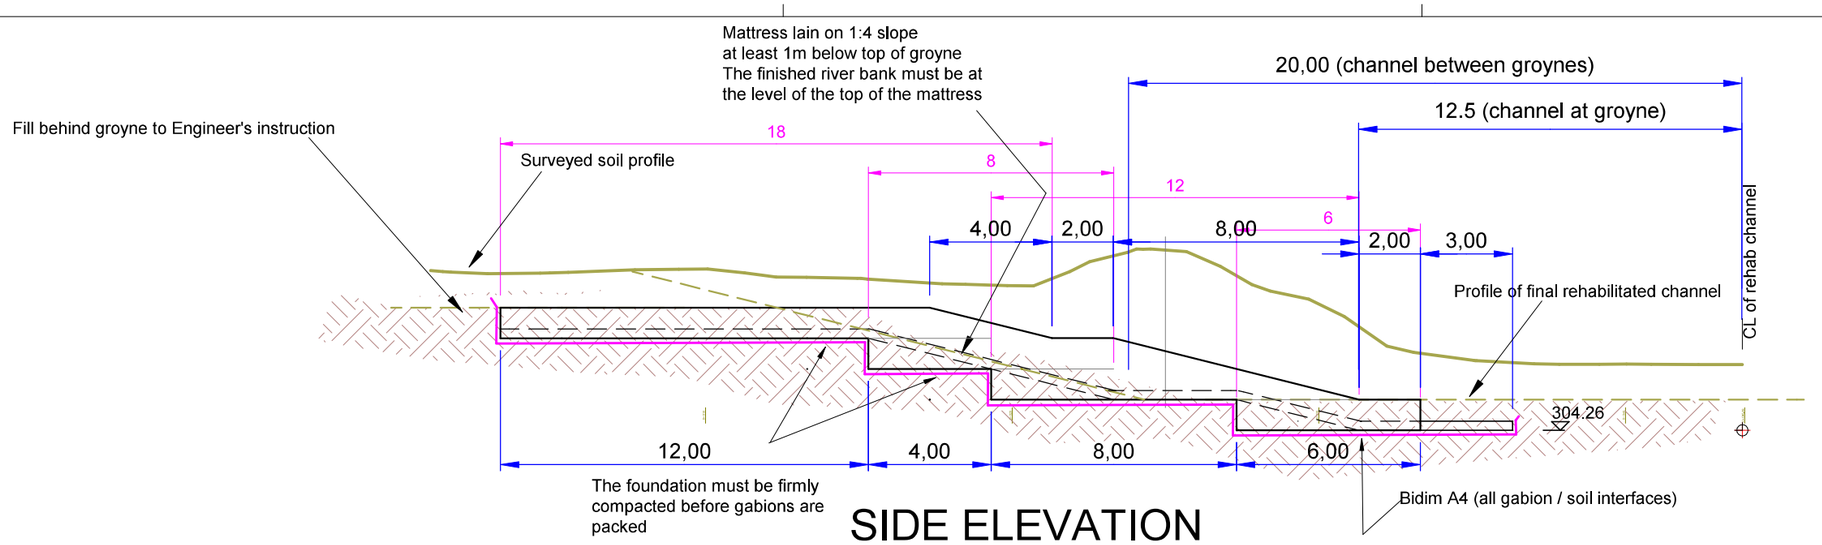

SIDE ELEVATION

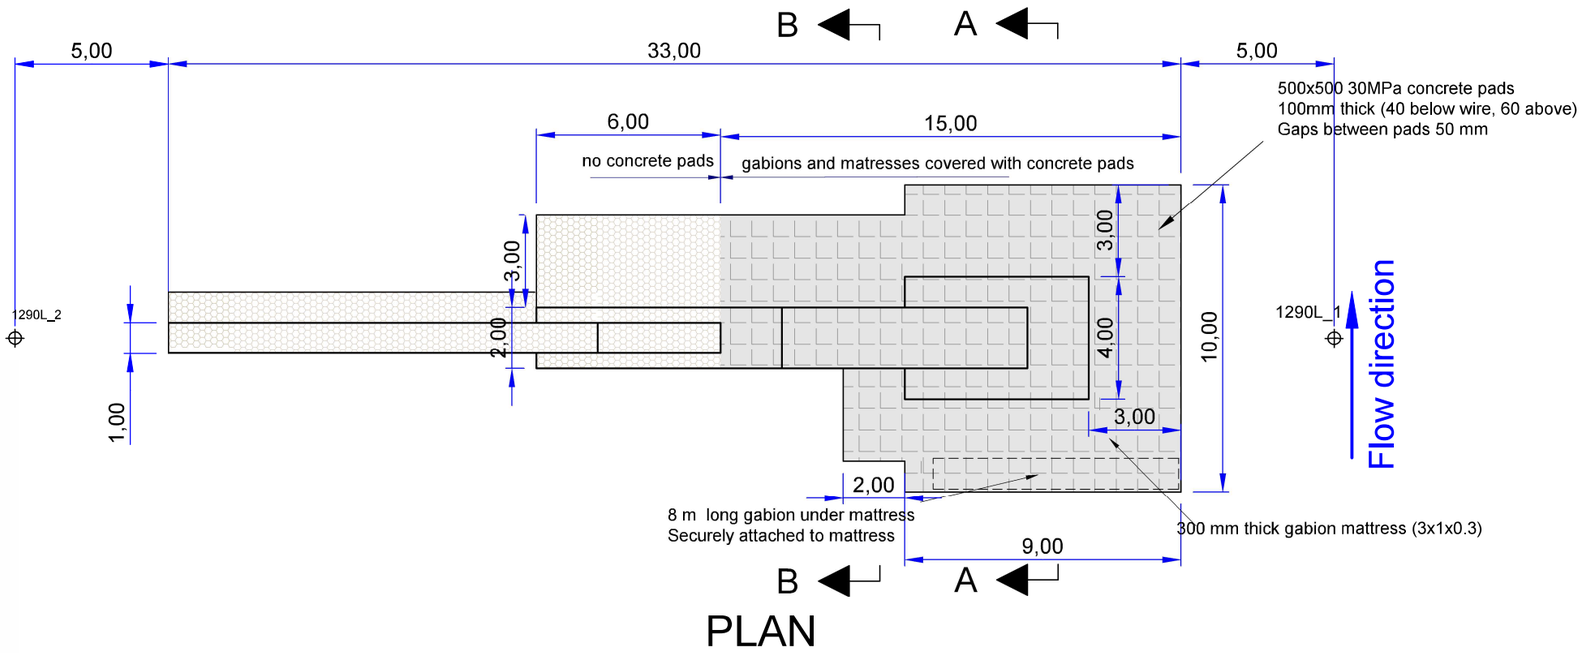

PLAN

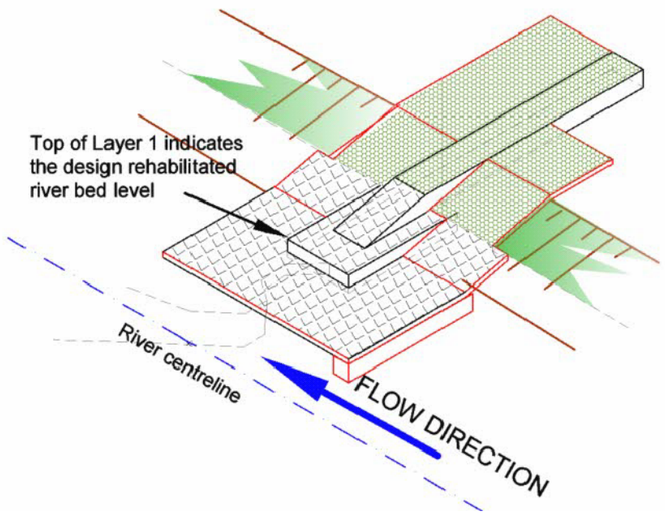

TYPICAL ISOMETRIC VIEW

mk3 L

HansKingSRS (Pty) Ltd Sustainable River Stabilization	Project : HEX RIVER STABILIZATION Worcester East Water Users Association	Western Cape Government FOR YOU	CASIDRA SOC	Title Groyne at SV 0+1290L Scale 1 : 200 Drawing number HKSRS 2026/003/026/1 Drawing date 2026/04/20

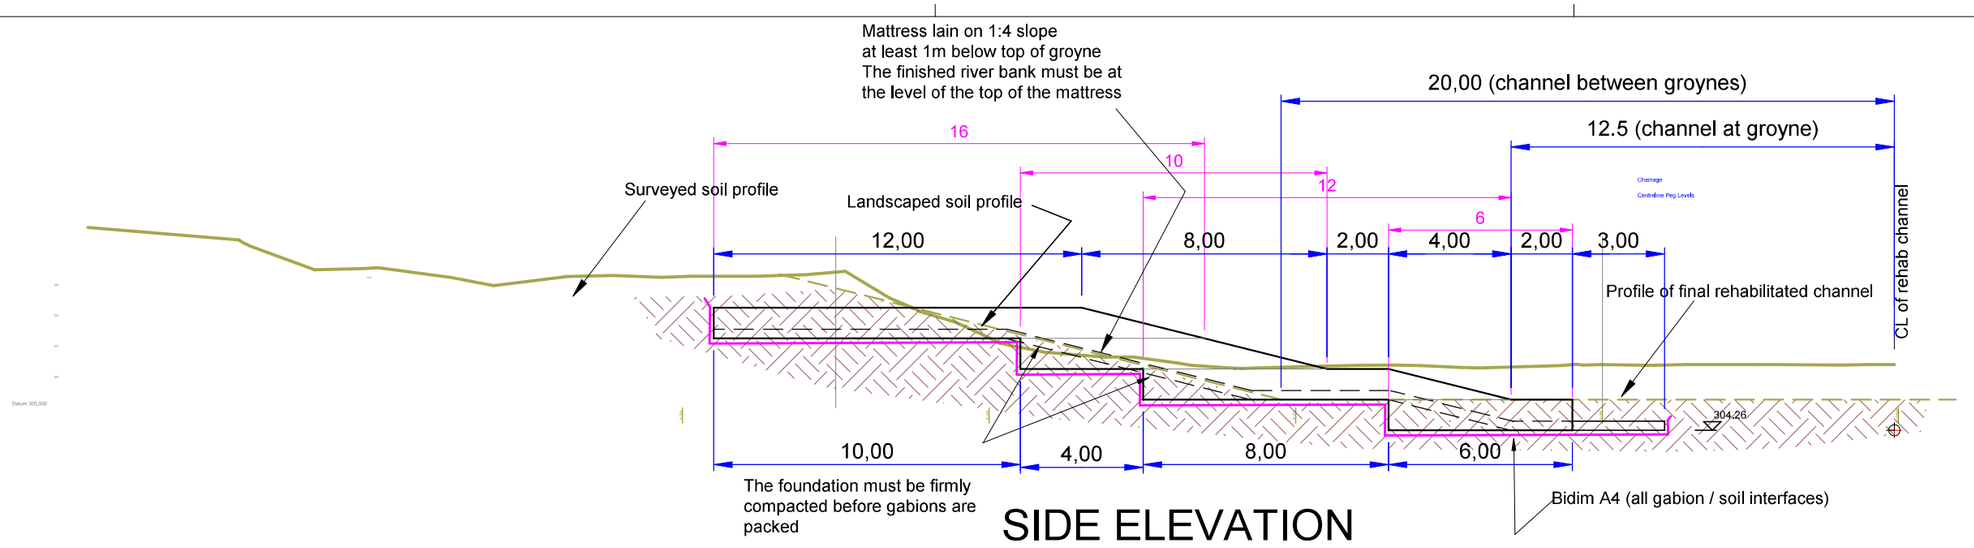

SIDE ELEVATION

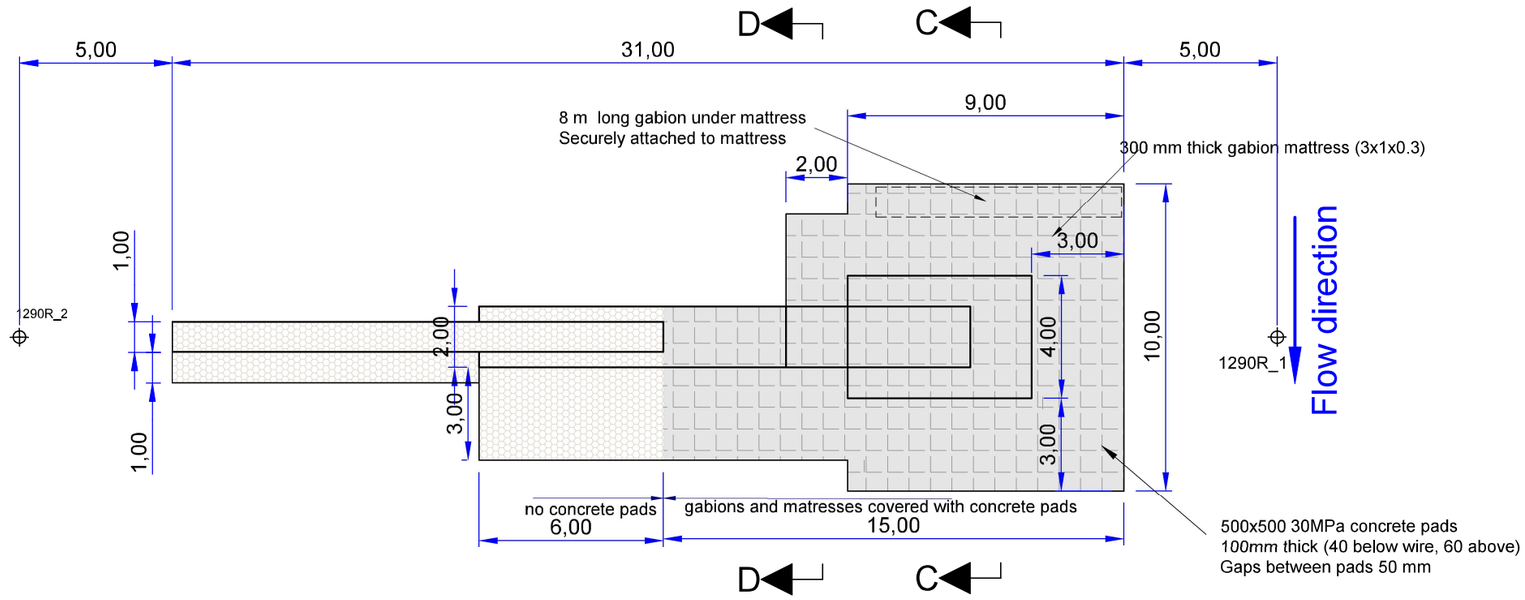

PLAN

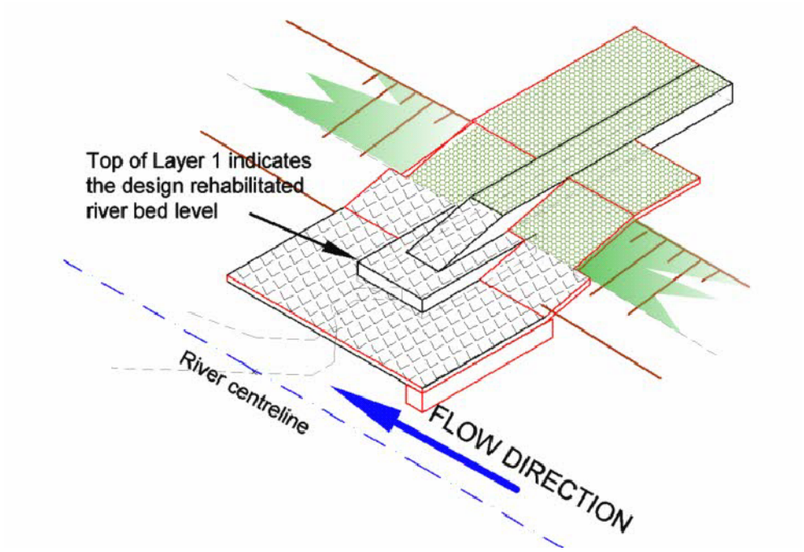

TYPICAL ISOMETRIC VIEW

mk1 L

HansKingSRS (Pty) Ltd Sustainable River Stabilization	Project : HEX RIVER STABILIZATION Worcester East Water Users Association	Western Cape Government FOR YOU	CASIDRA SOC	Title Groyne at SV 1+290R Scale 1 : 200 Drawing number HKSRS 2026/003/027/1 Drawing date 2026/04/20

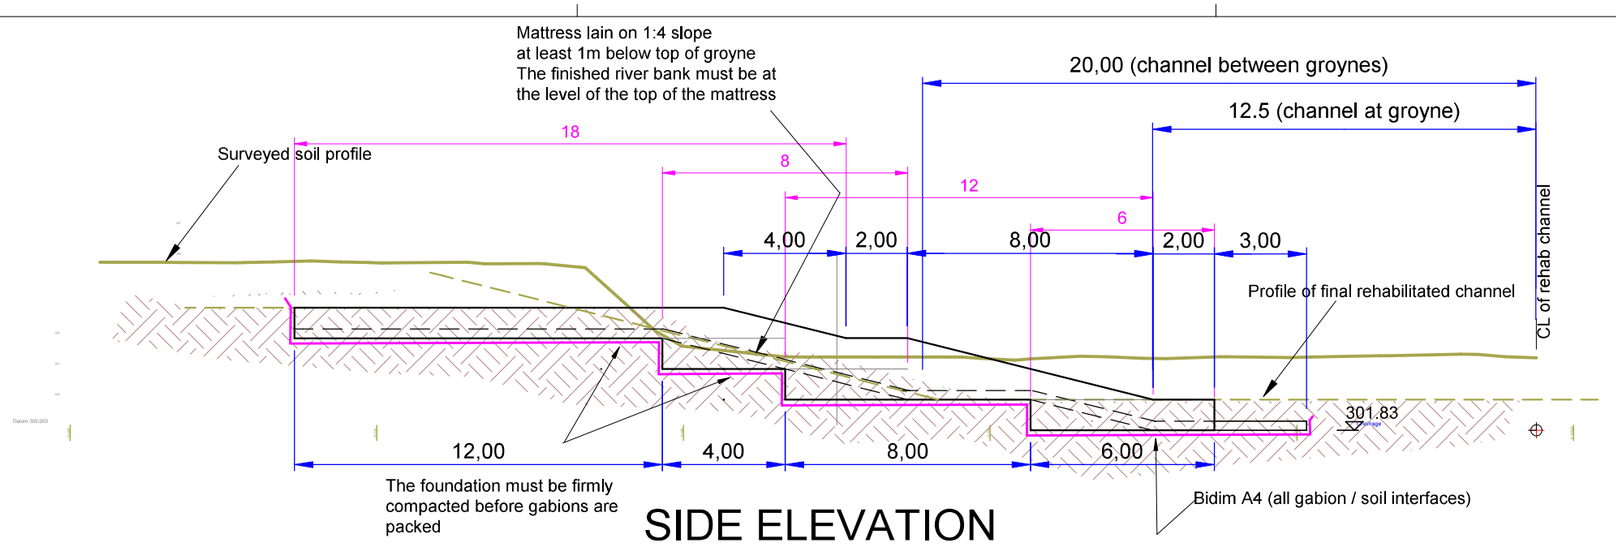

SIDE ELEVATION

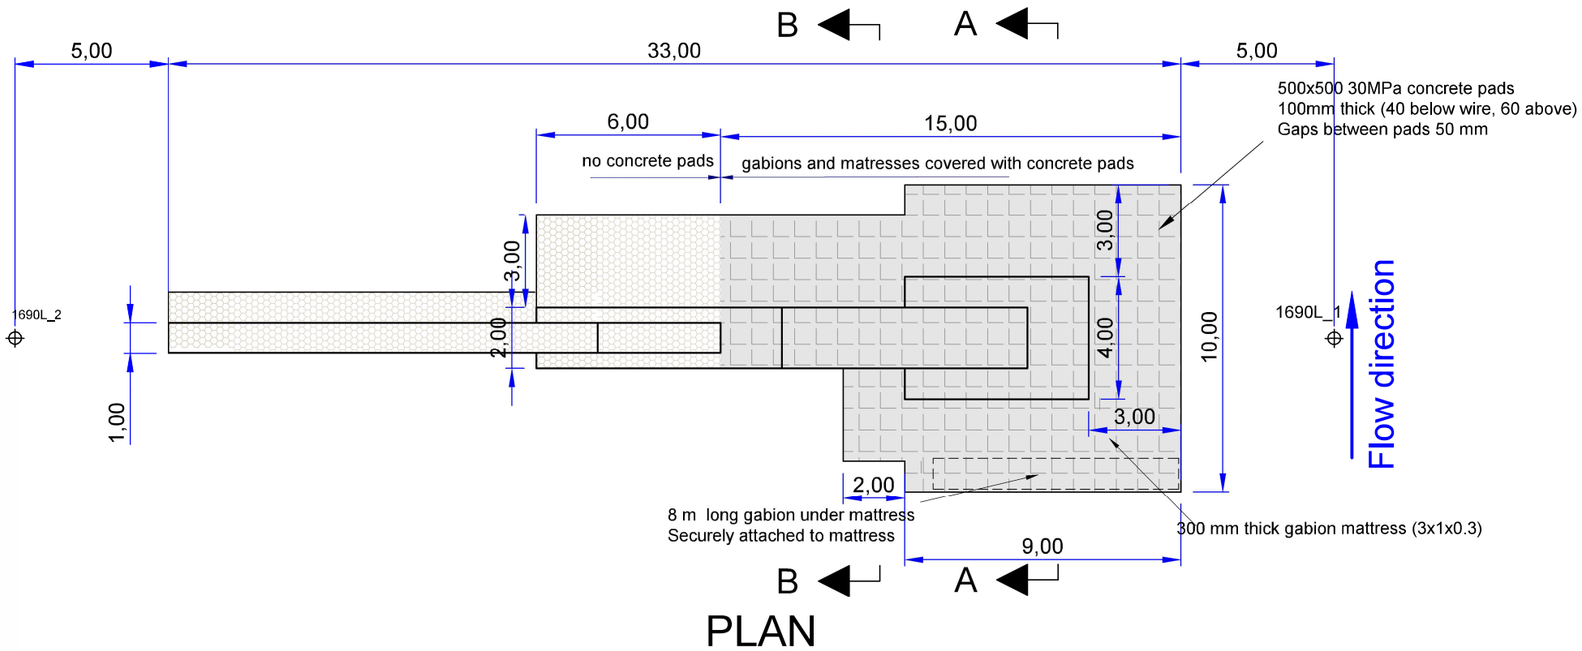

PLAN

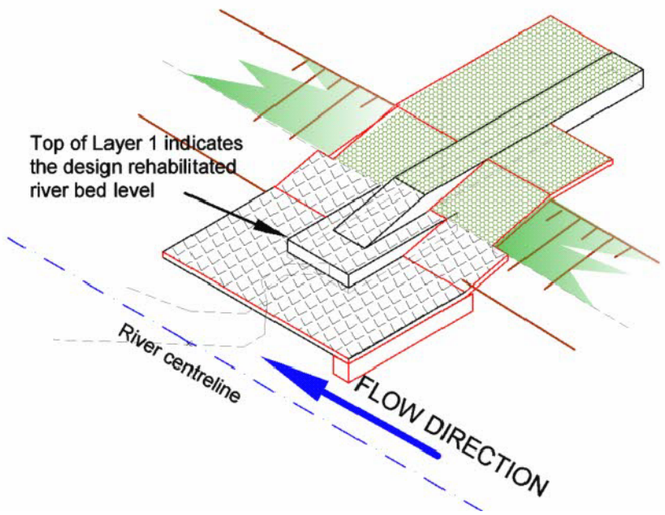

TYPICAL ISOMETRIC VIEW

mk3 L

HansKingSRS (Pty) Ltd Sustainable River Stabilization	Project : HEX RIVER STABILIZATION Worcester East Water Users Association	Western Cape Government FOR YOU	CASIDRA SOC	Title Groyne at SV 1+690L Scale 1 : 200 Drawing number HKSRS 2026/003/028/1 Drawing date 2026/04/20

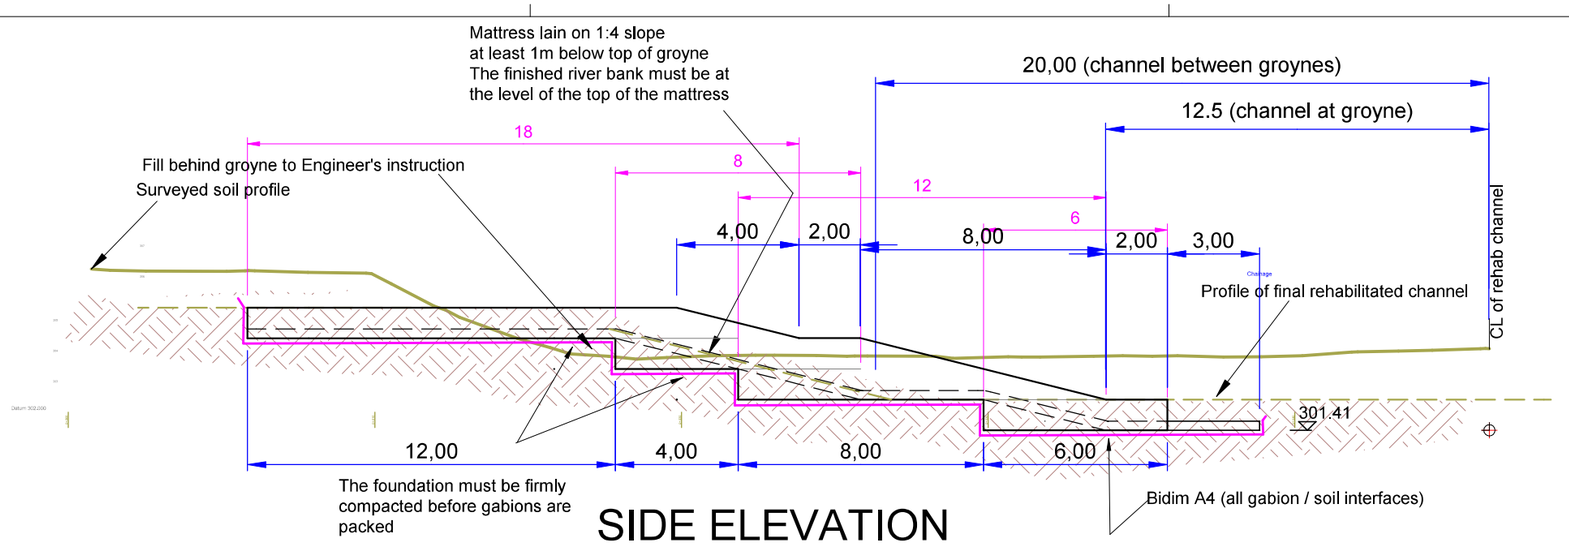

SIDE ELEVATION

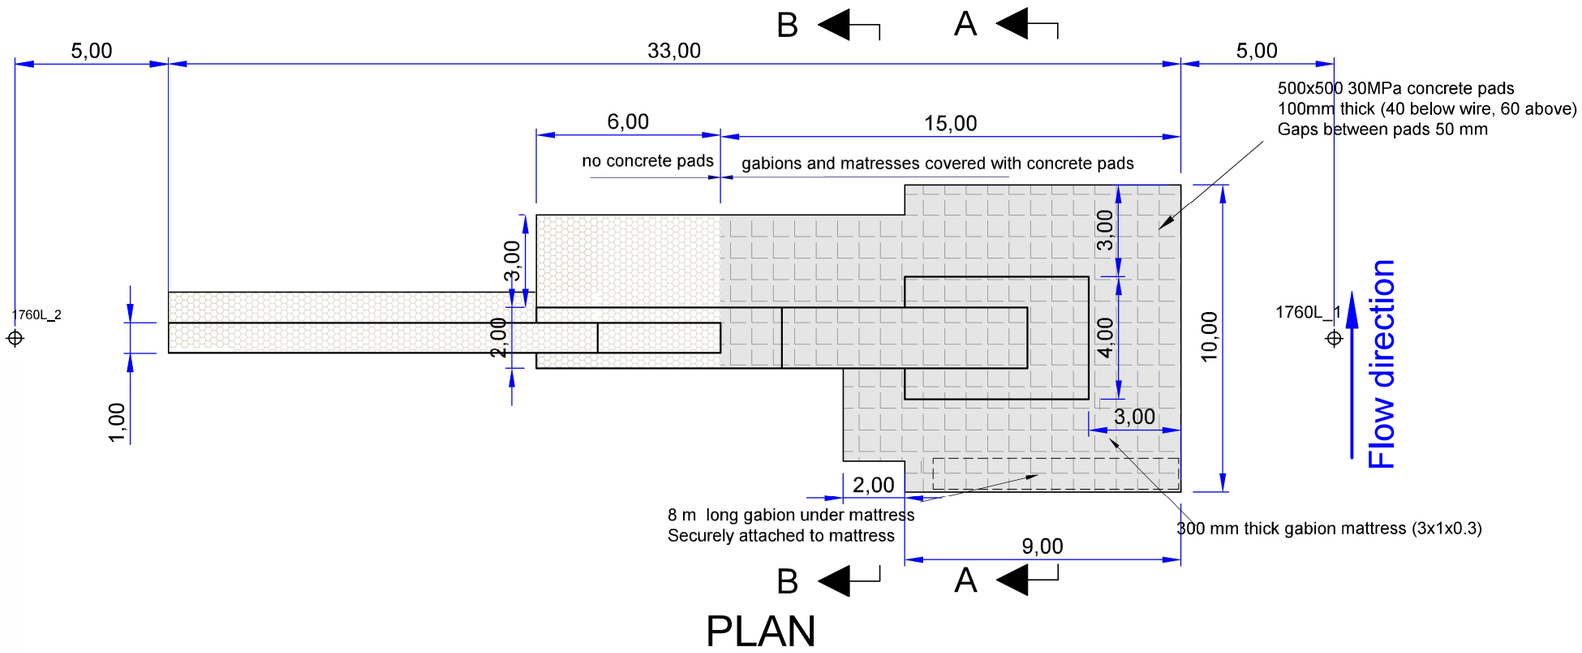

PLAN

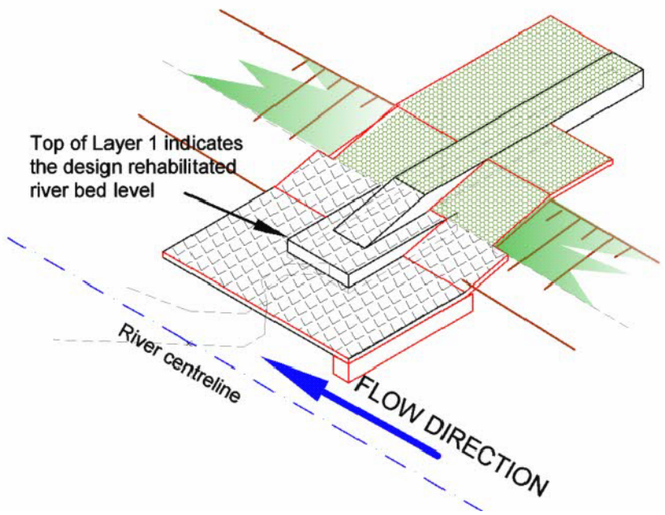

TYPICAL ISOMETRIC VIEW

mk3 L

HansKingSRS (Pty) Ltd Sustainable River Stabilization	Project : HEX RIVER STABILIZATION Worcester East Water Users Association	Western Cape Government FOR YOU	CASIDRA SOC	Title Groyne at SV 1+760L Scale 1 : 200 Drawing number HKSRS 2026/003/029/1 Drawing date 2026/04/20

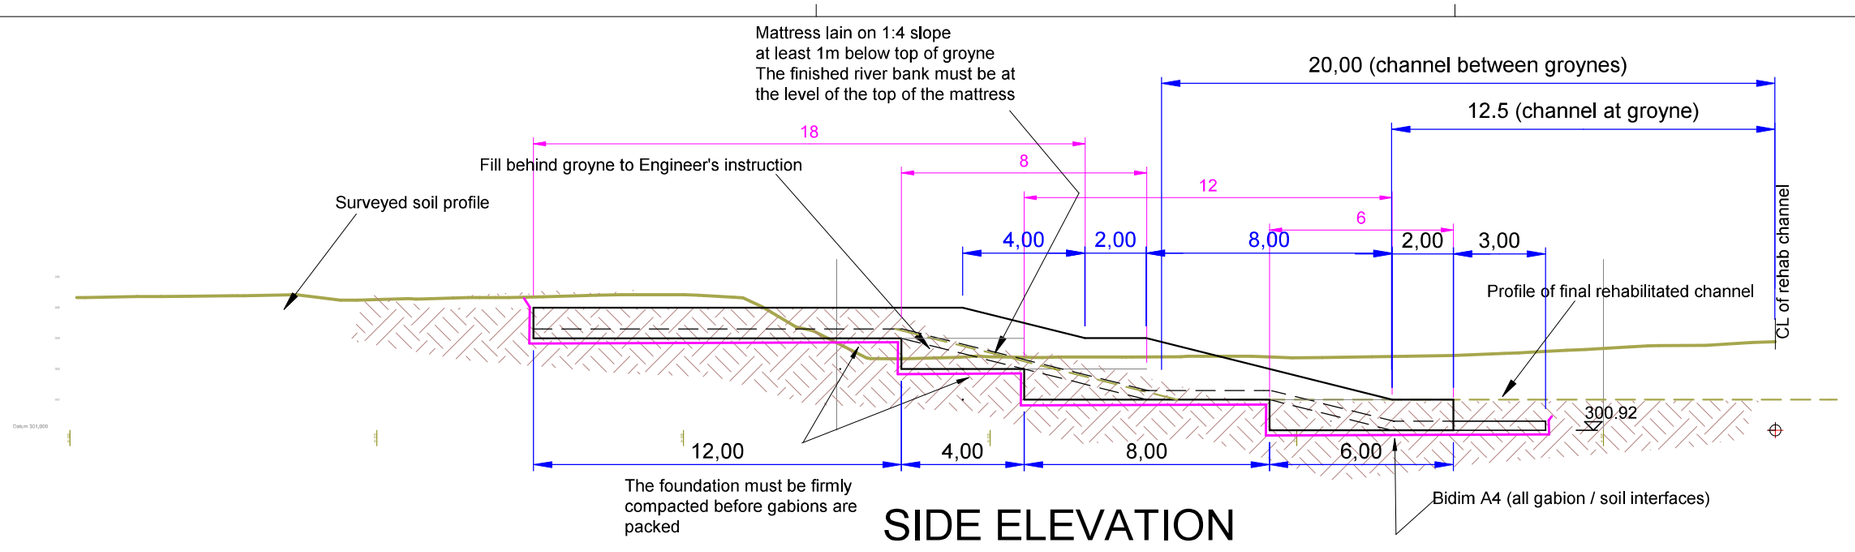

SIDE ELEVATION

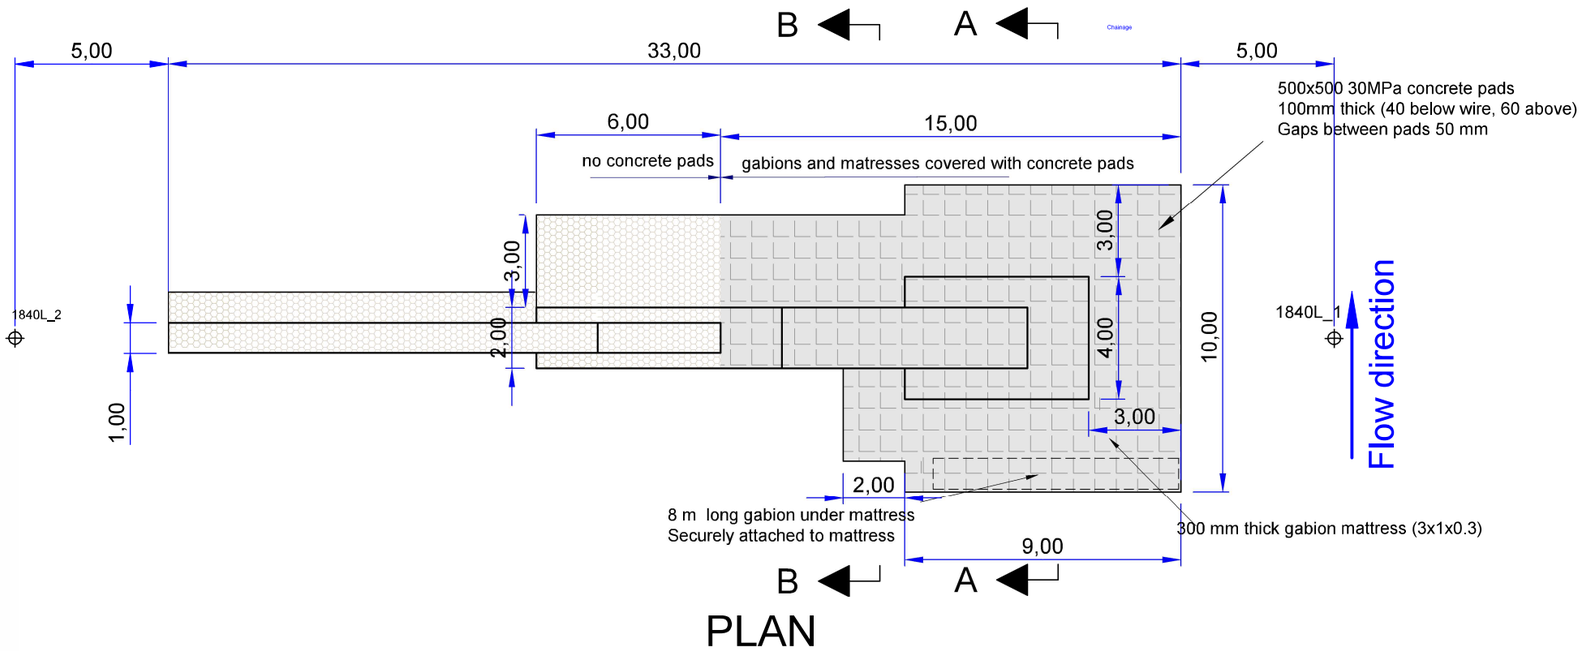

PLAN

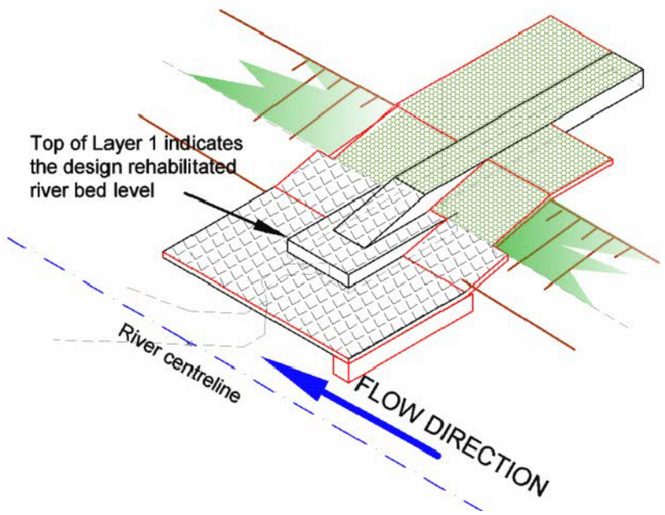

TYPICAL ISOMETRIC VIEW

mk3 L

HansKingSRS (Pty) Ltd Sustainable River Stabilization	Project : HEX RIVER STABILIZATION Worcester East Water Users Association	Western Cape Government FOR YOU	CASIDRA SOC	Title Groyne at SV 1+840L Scale 1 : 200 Drawing number HKSRS 2026/003/030/1 Drawing date 2026/04/20

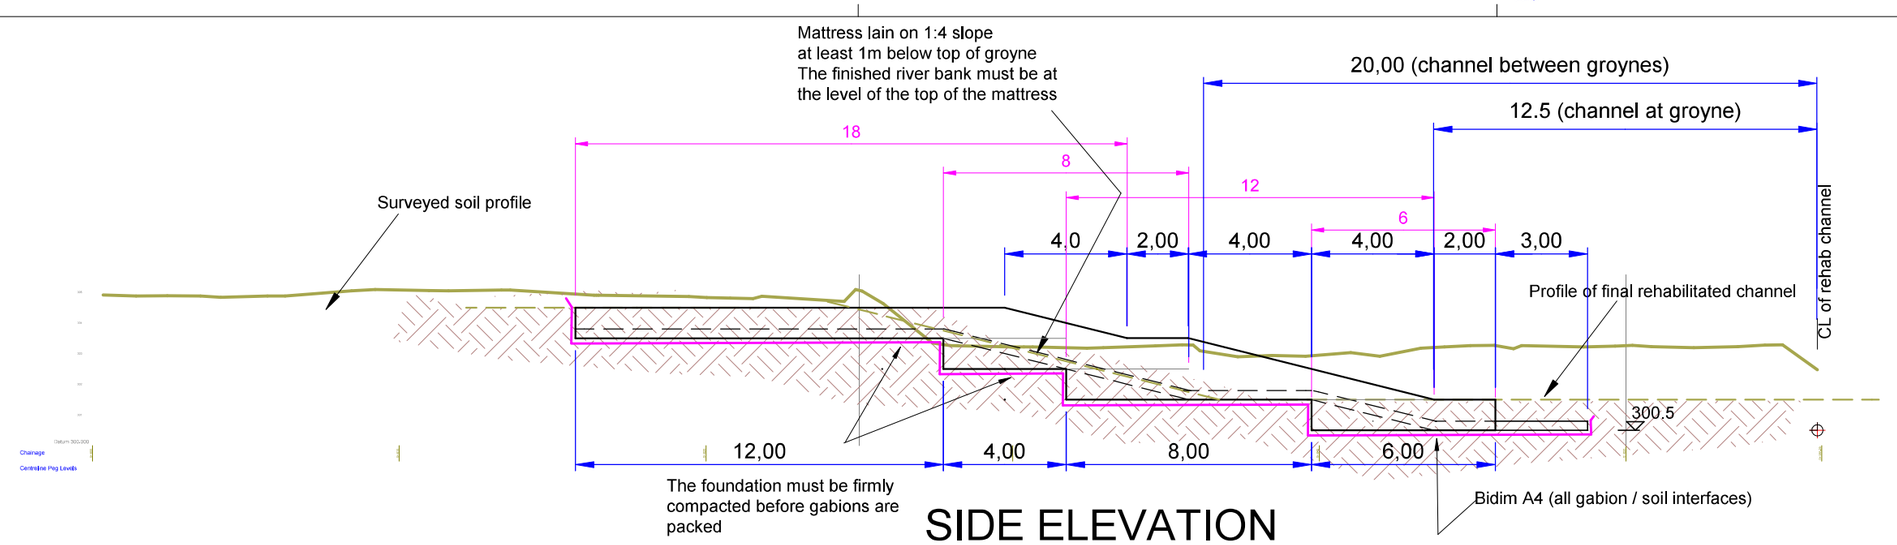

SIDE ELEVATION

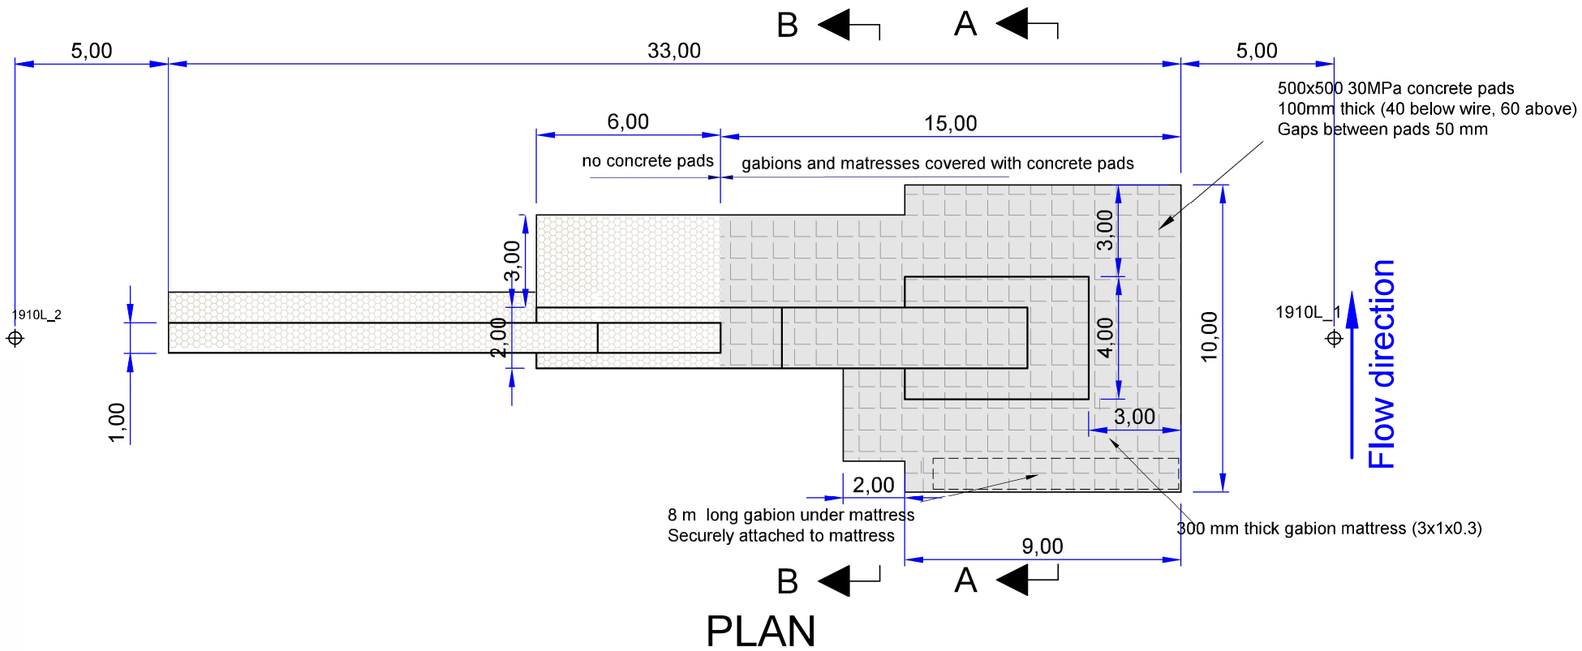

PLAN

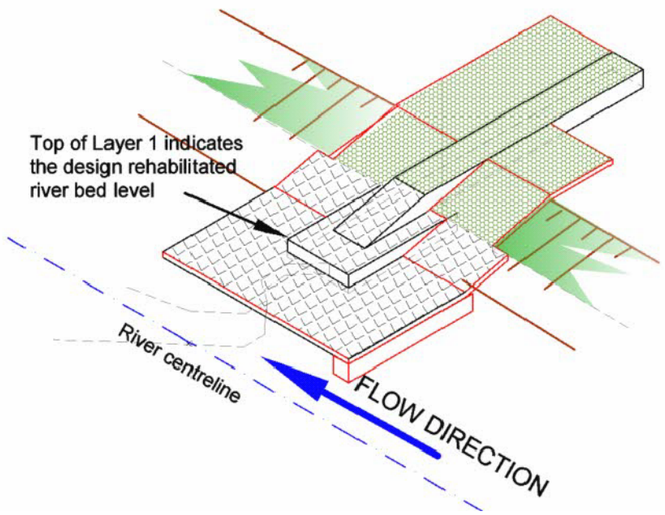

TYPICAL ISOMETRIC VIEW

mk3 L

HansKingSRS (Pty) Ltd Sustainable River Stabilization	Project : HEX RIVER STABILIZATION Worcester East Water Users Association	Western Cape Government FOR YOU	CASIDRA SOC	Title Groyne at SV 1+910L Scale 1 : 200 Drawing number HKSRS 2026/003/031/1 Drawing date 2026/04/20

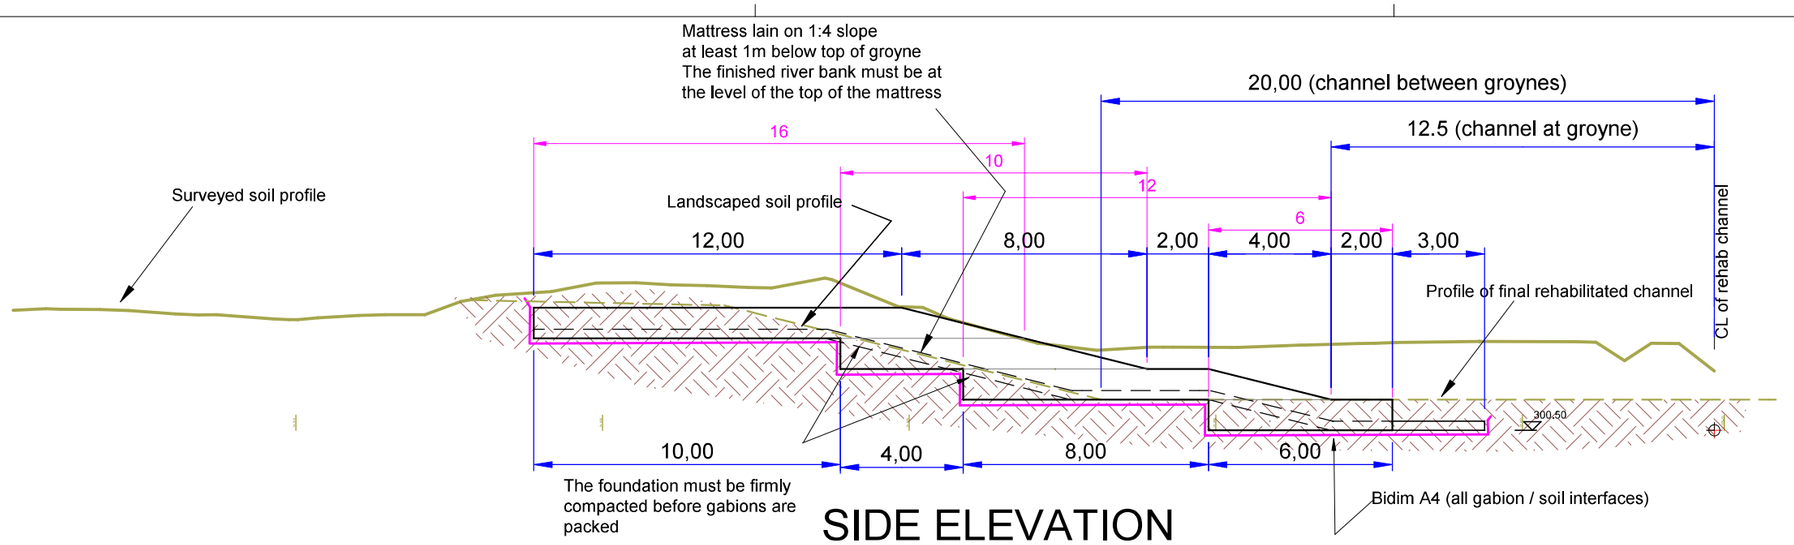

SIDE ELEVATION

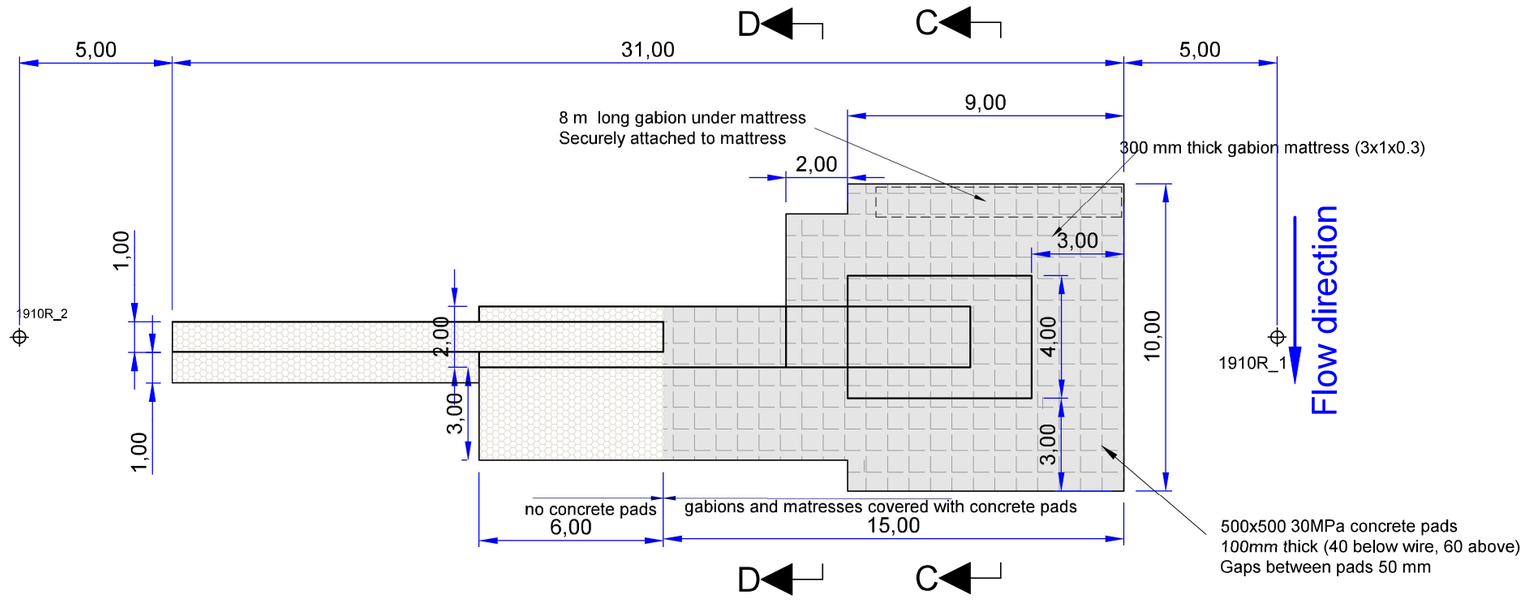

PLAN

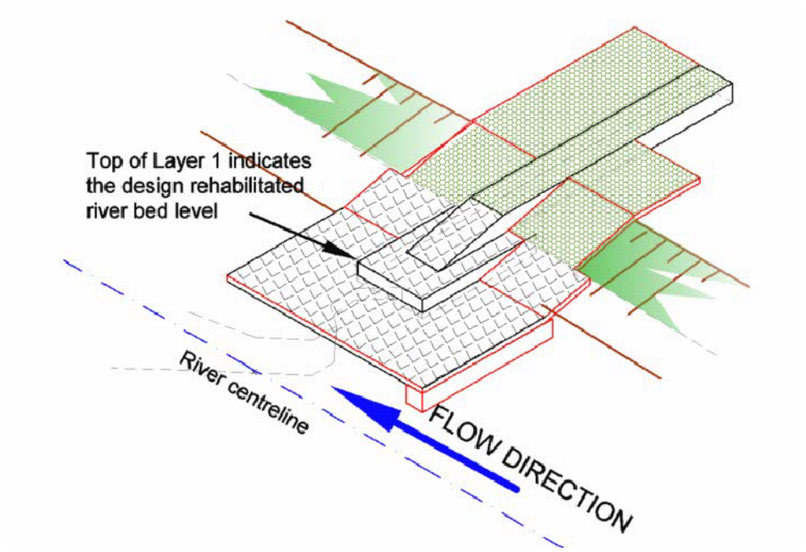

TYPICAL ISOMETRIC VIEW

mk1 L

HansKingSRS (Pty) Ltd Sustainable River Stabilization	Project : HEX RIVER STABILIZATION Worcester East Water Users Association	Western Cape Government FOR YOU	CASIDRA SOC	Title Groyne at SV 1+910R Scale 1 : 200 Drawing number HKSRS 2026/003/032/1 Drawing date 2026/04/20

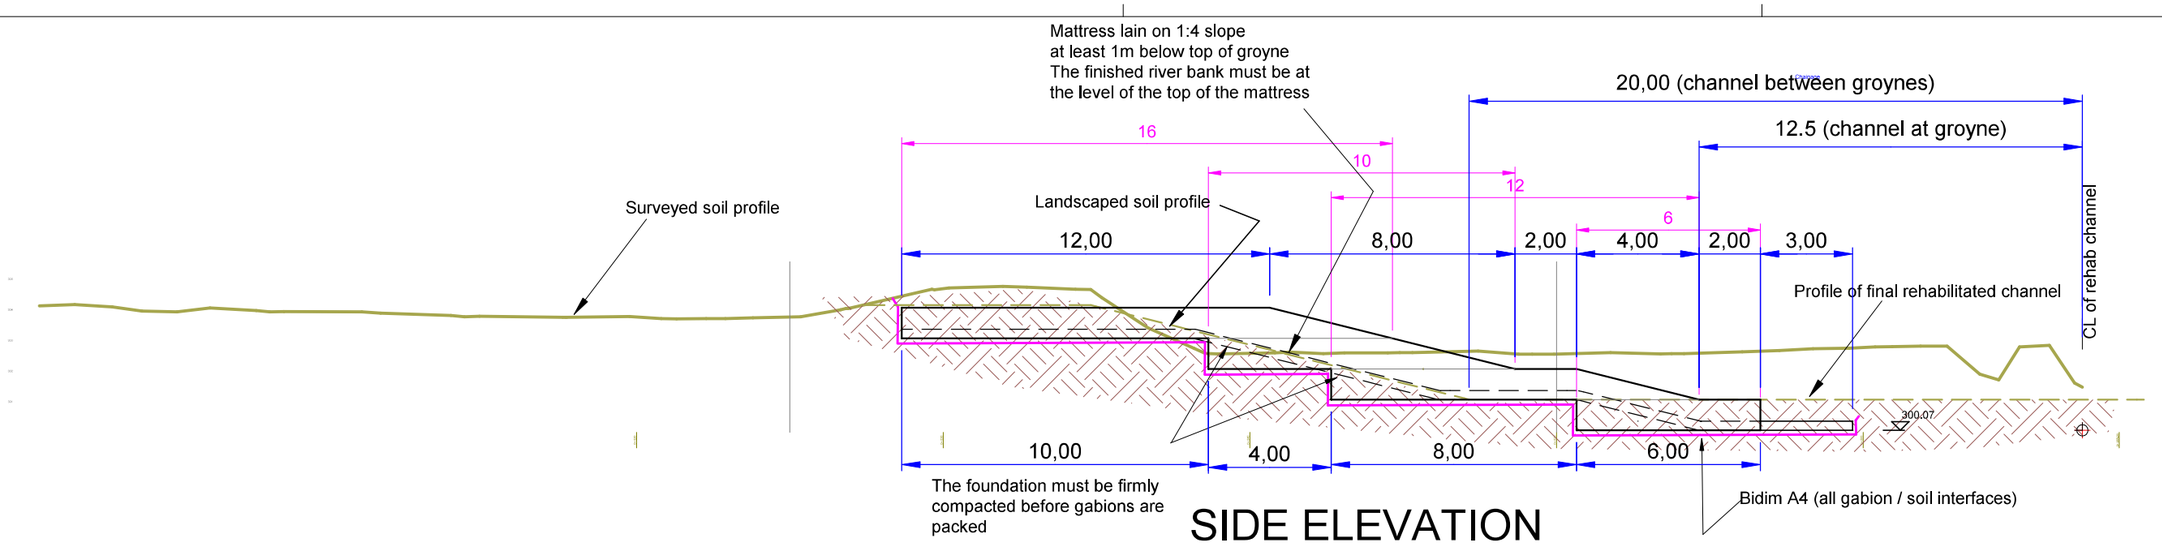

SIDE ELEVATION

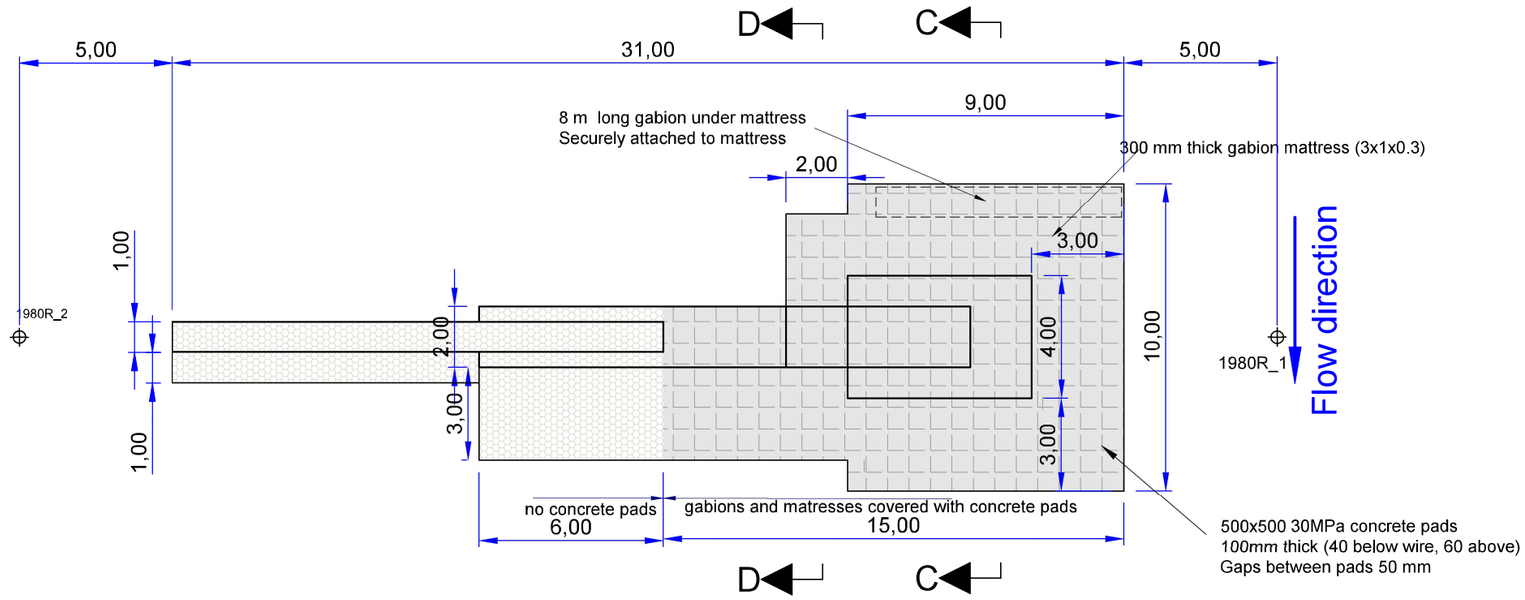

PLAN

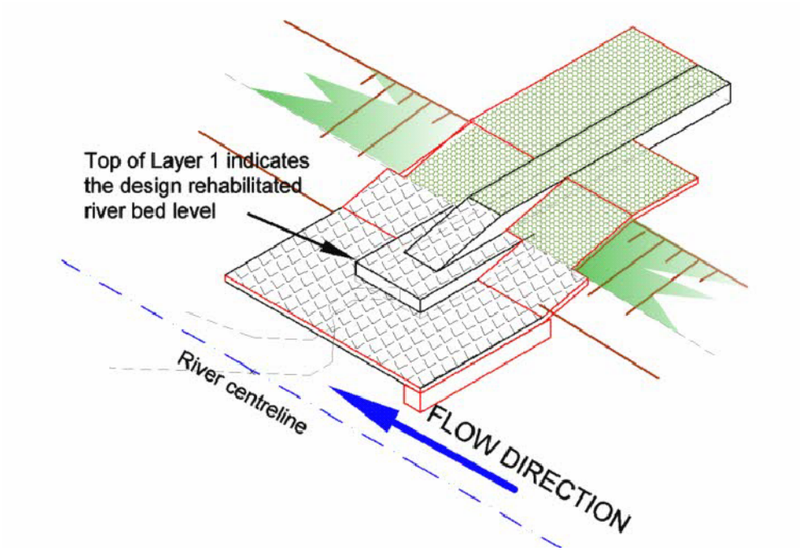

TYPICAL ISOMETRIC VIEW

mk1 L

HansKingSRS (Pty) Ltd Sustainable River Stabilization	Project : HEX RIVER STABILIZATION Worcester East Water Users Association	Western Cape Government FOR YOU	CASIDRA SOC	Title Groyne at SV 1+980R Scale 1 : 200 Drawing number HKSRS 2026/003/033/1 Drawing date 2026/04/20

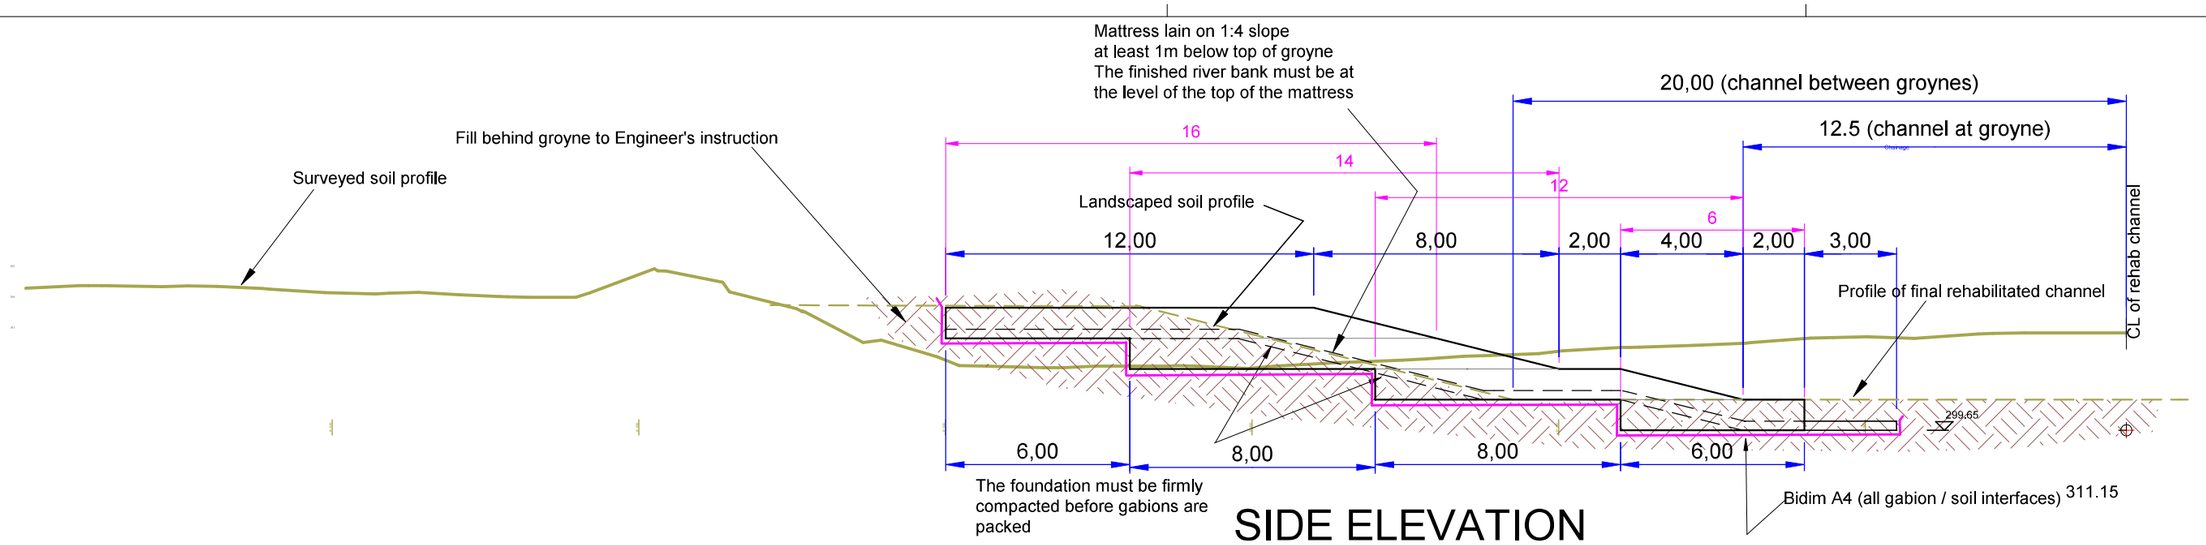

SIDE ELEVATION

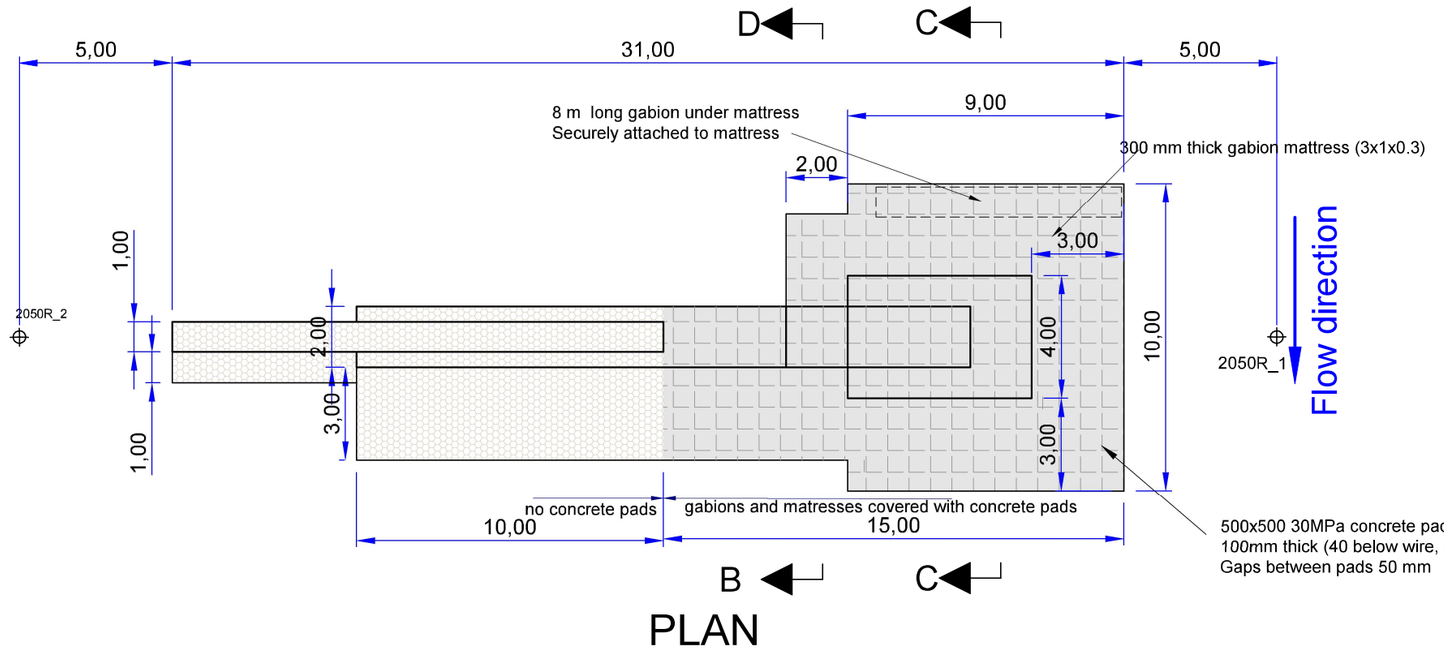

PLAN

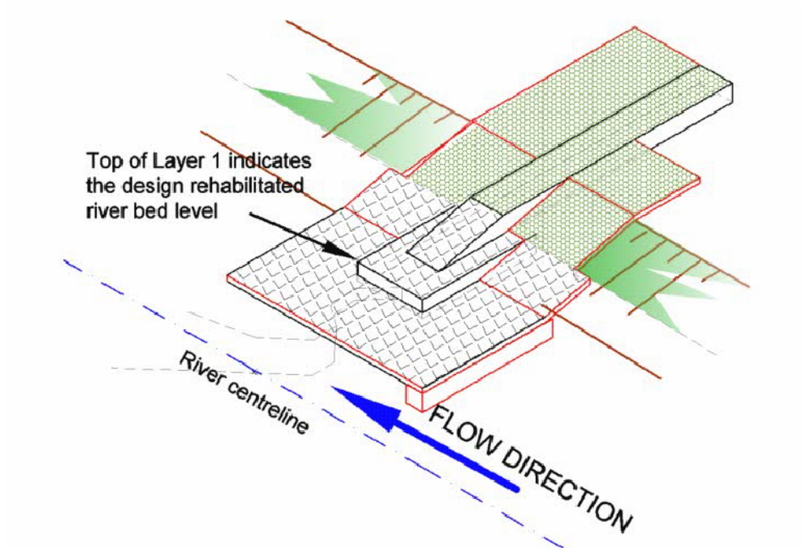

TYPICAL ISOMETRIC VIEW

mk2 L

HansKingSRS (Pty) Ltd Sustainable River Stabilization	Project : HEX RIVER STABILIZATION Worcester East Water Users Association	Western Cape Government FOR YOU	CASIDRA SOC	Title Groyne at SV 2+050R Scale 1 : 200 Drawing number HKSRS 2026/003/034/1 Drawing date 2026/04/20

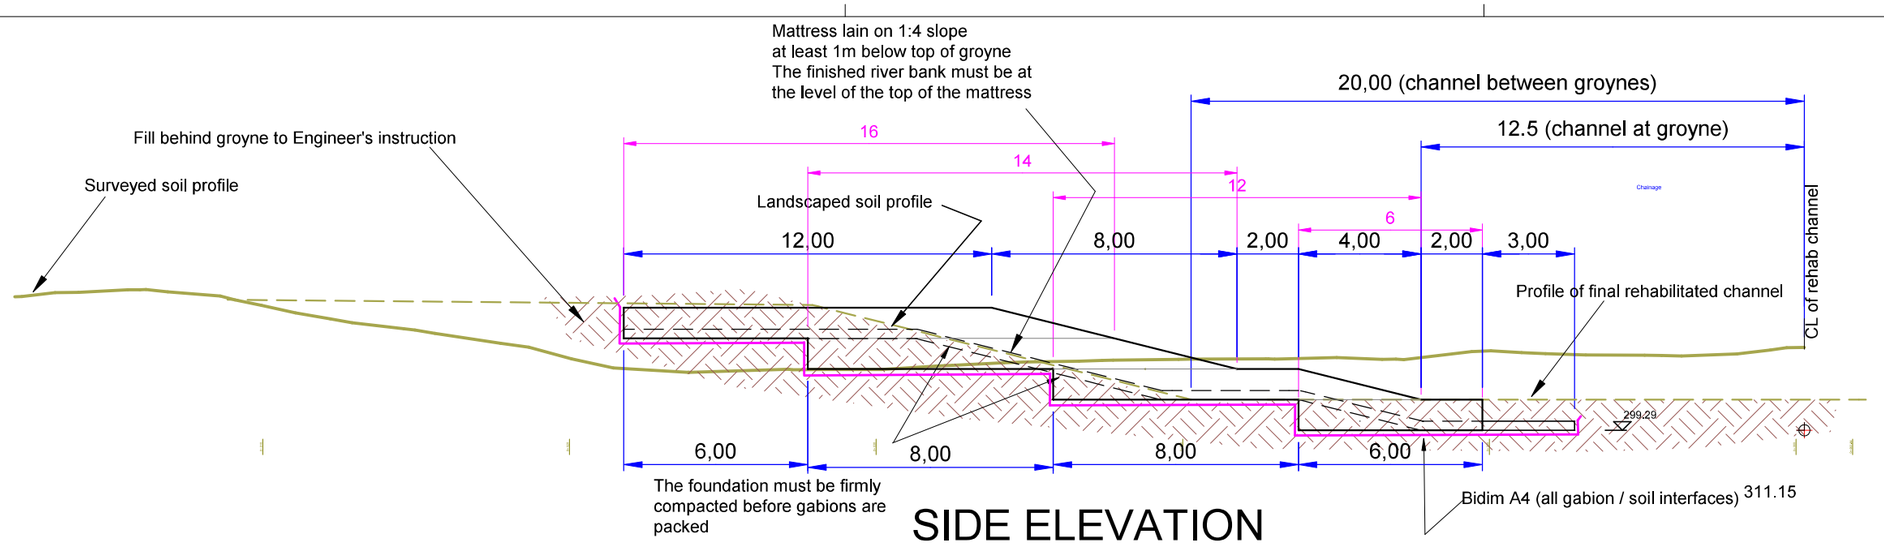

SIDE ELEVATION

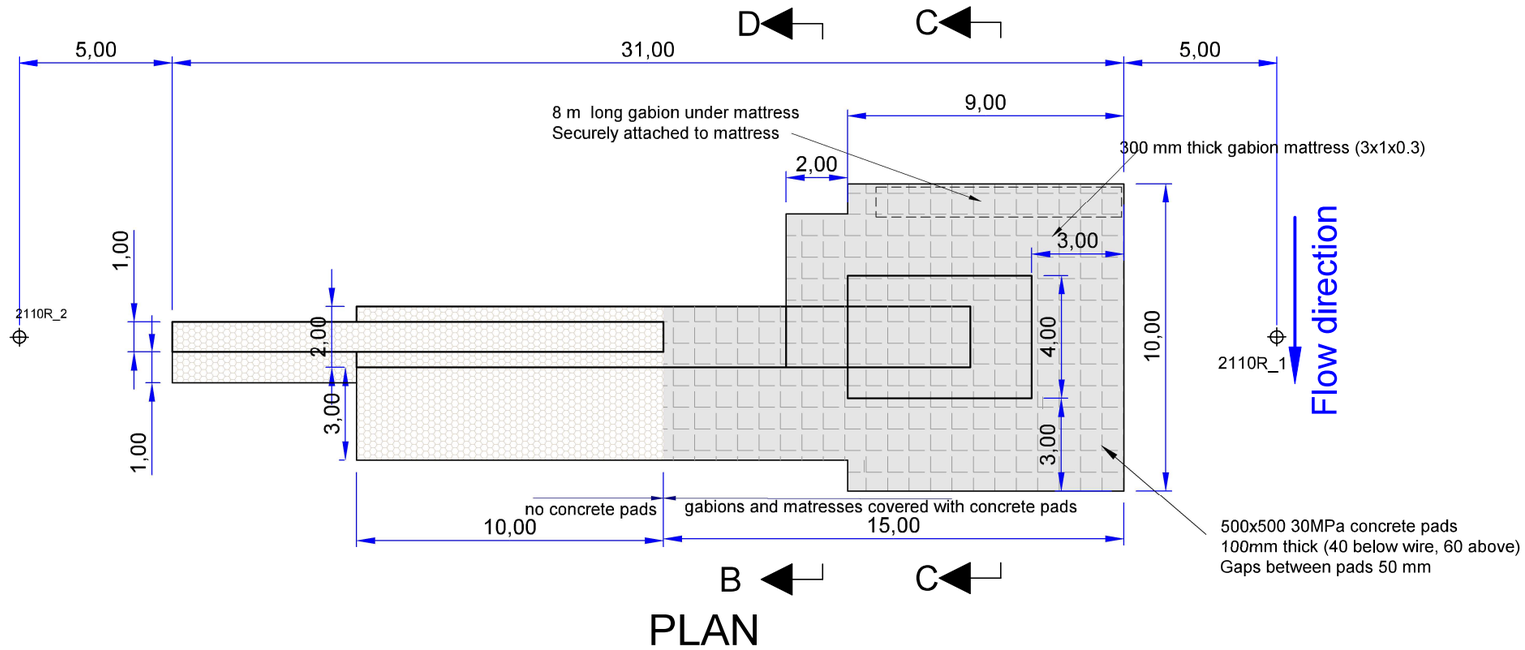

PLAN

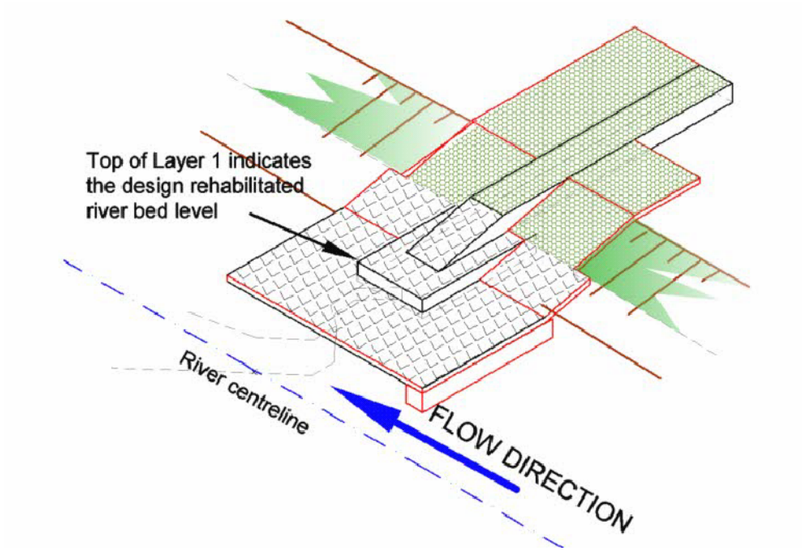

TYPICAL ISOMETRIC VIEW

mk2 L

HansKingSRS (Pty) Ltd Sustainable River Stabilization	Project : HEX RIVER STABILIZATION Worcester East Water Users Association	Western Cape Government FOR YOU	CASIDRA SOC	Title Groyne at SV 2+110R Scale 1 : 200 Drawing number HKSRS 2026/003/035/1 Drawing date 2026/04/20

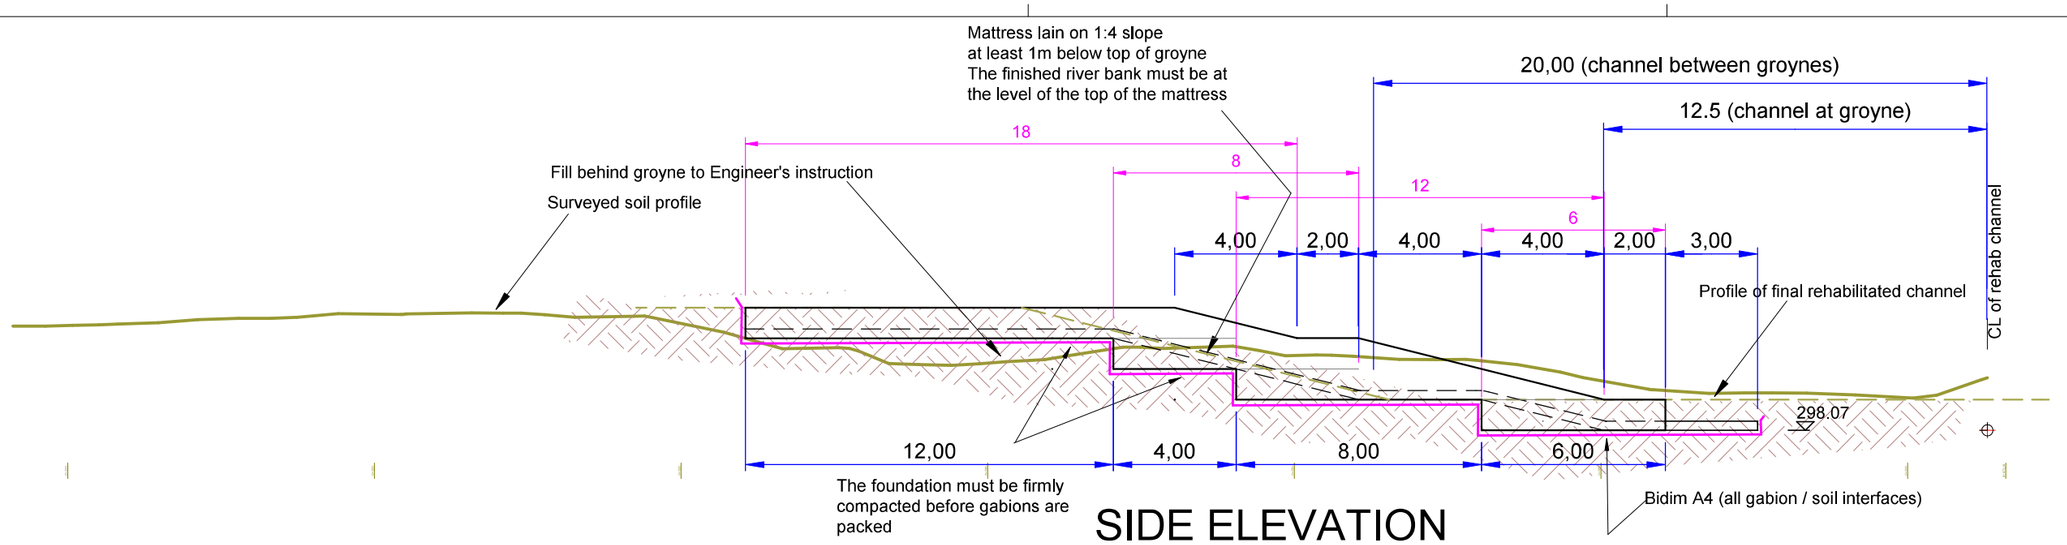

SIDE ELEVATION

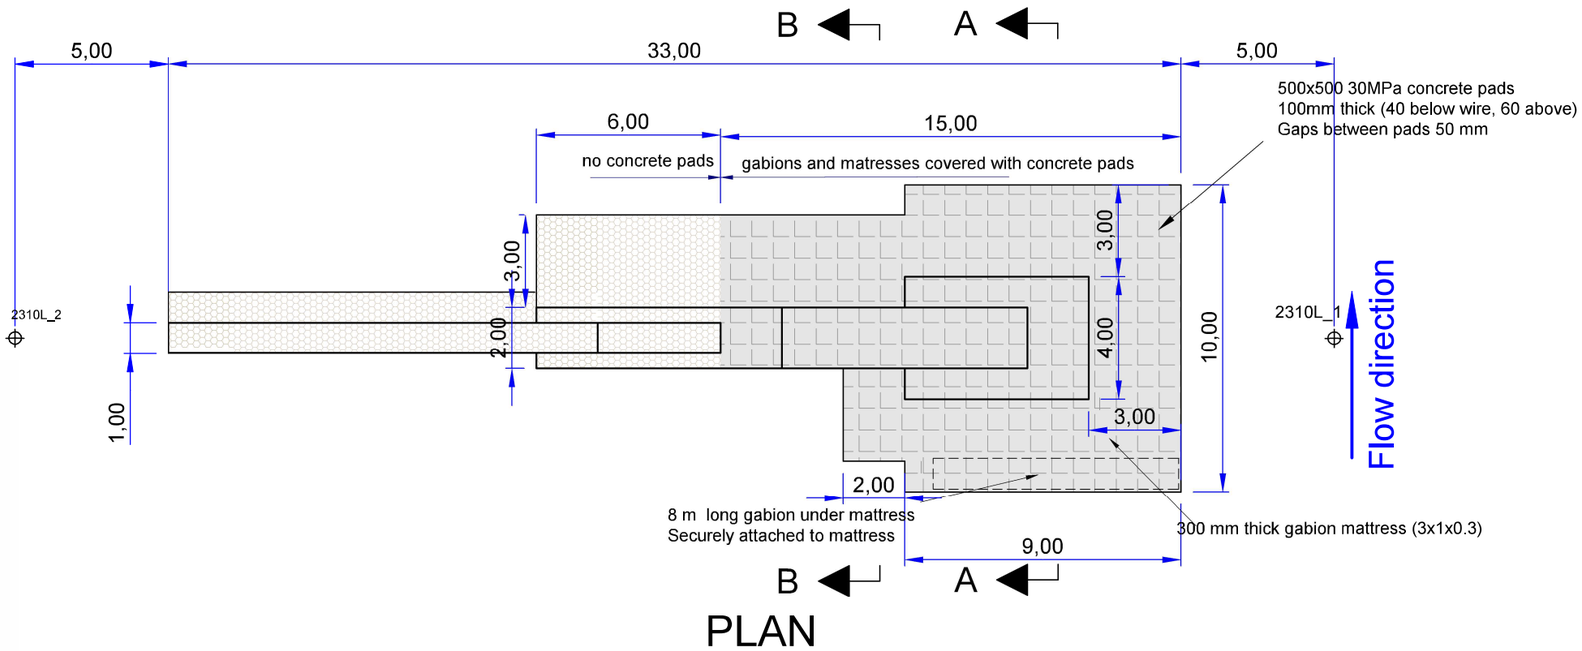

PLAN

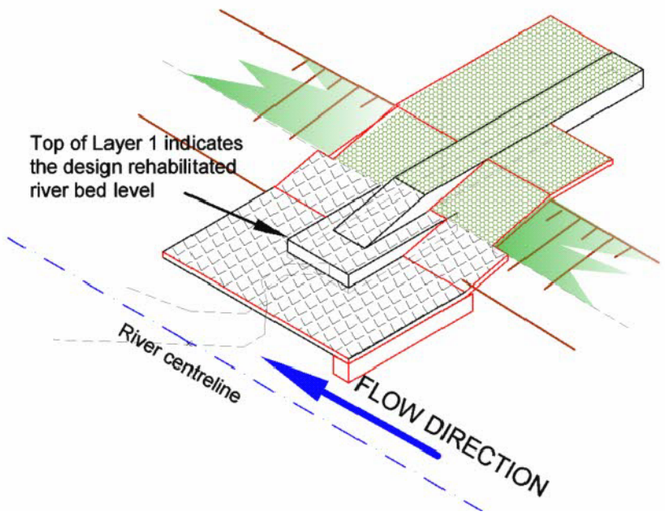

TYPICAL ISOMETRIC VIEW

mk3 L

HansKingSRS (Pty) Ltd Sustainable River Stabilization	Project : HEX RIVER STABILIZATION Worcester East Water Users Association	Western Cape Government FOR YOU	CASIDRA SOC	Title Groyne at SV 2+310L Scale 1 : 200 Drawing number HKSRS 2026/003/036/1 Drawing date 2026/04/20

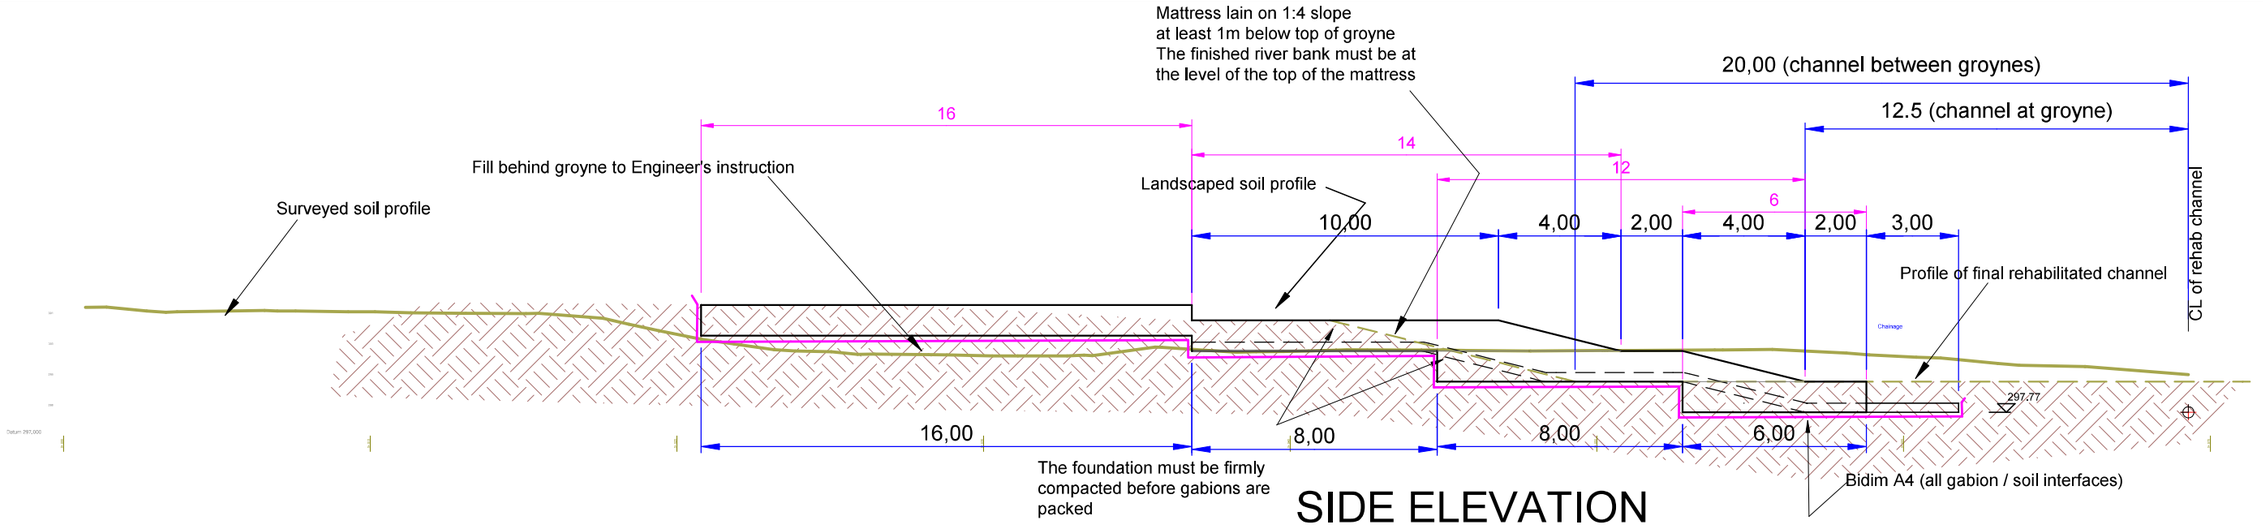

SIDE ELEVATION

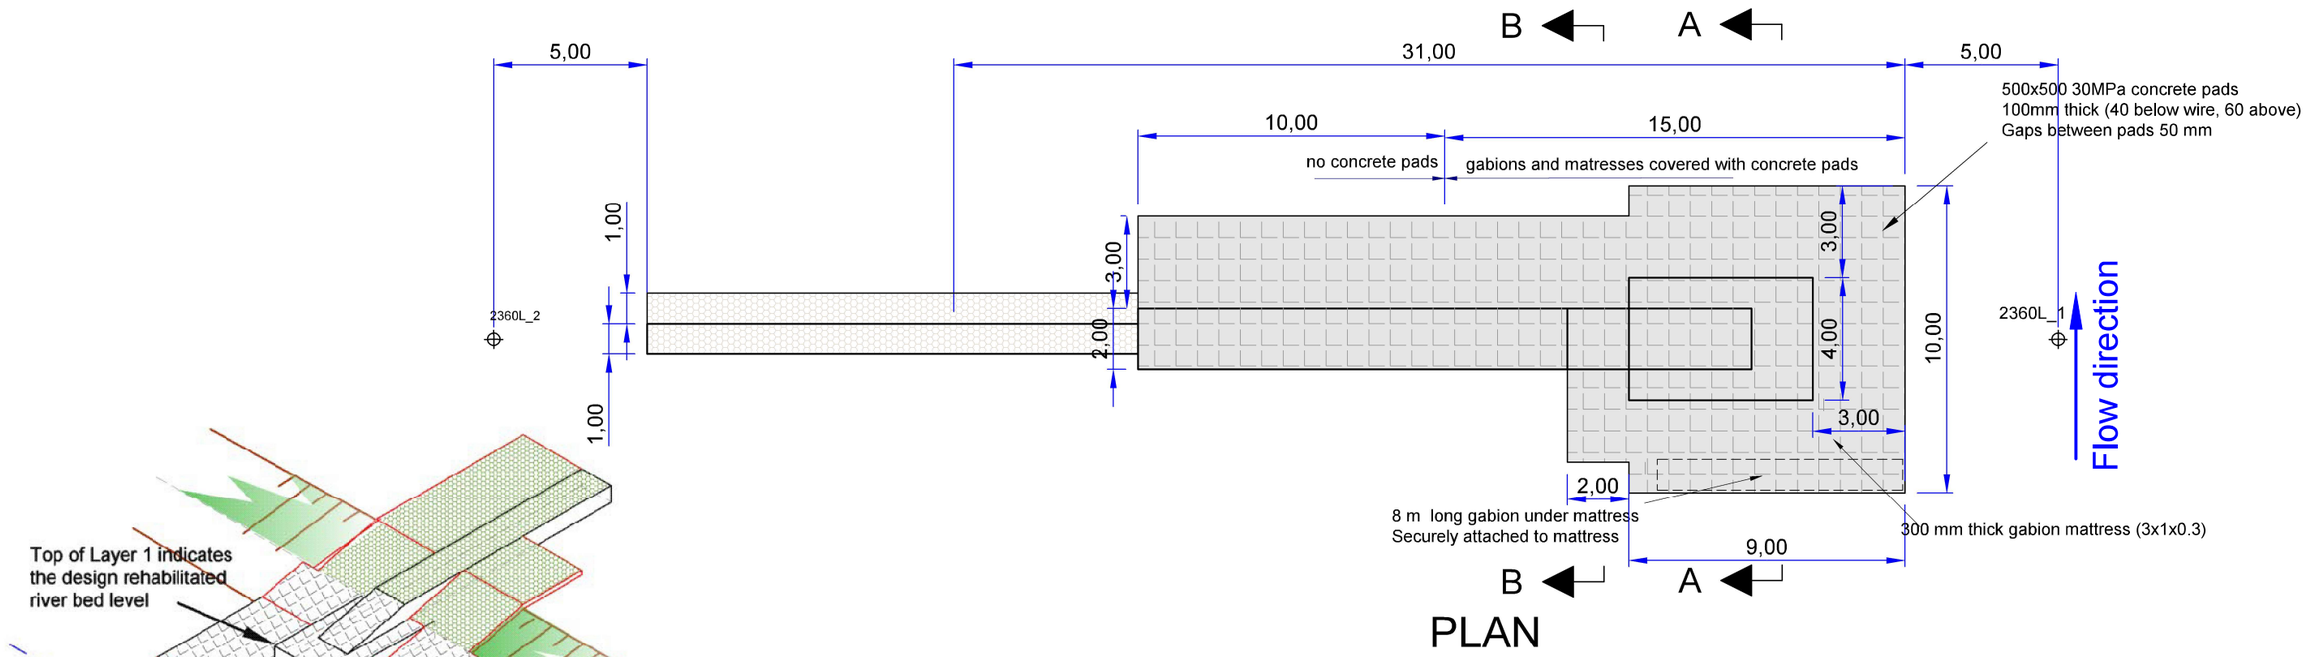

PLAN

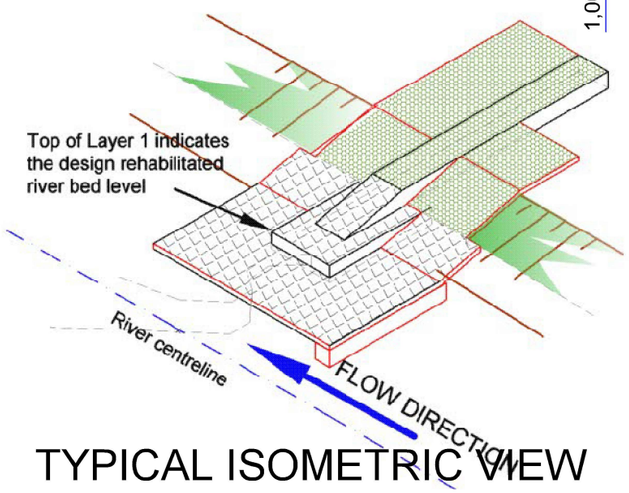

TYPICAL ISOMETRIC VIEW

mk4 L

HansKingSRS (Pty) Ltd Sustainable River Stabilization	Project : HEX RIVER STABILIZATION Worcester East Water Users Association	Western Cape Government FOR YOU	CASIDRA SOC	Title Groyne at SV 2+360L Scale 1 : 200 Drawing number HKSRS 2026/003/037/1 Drawing date 2026/04/20

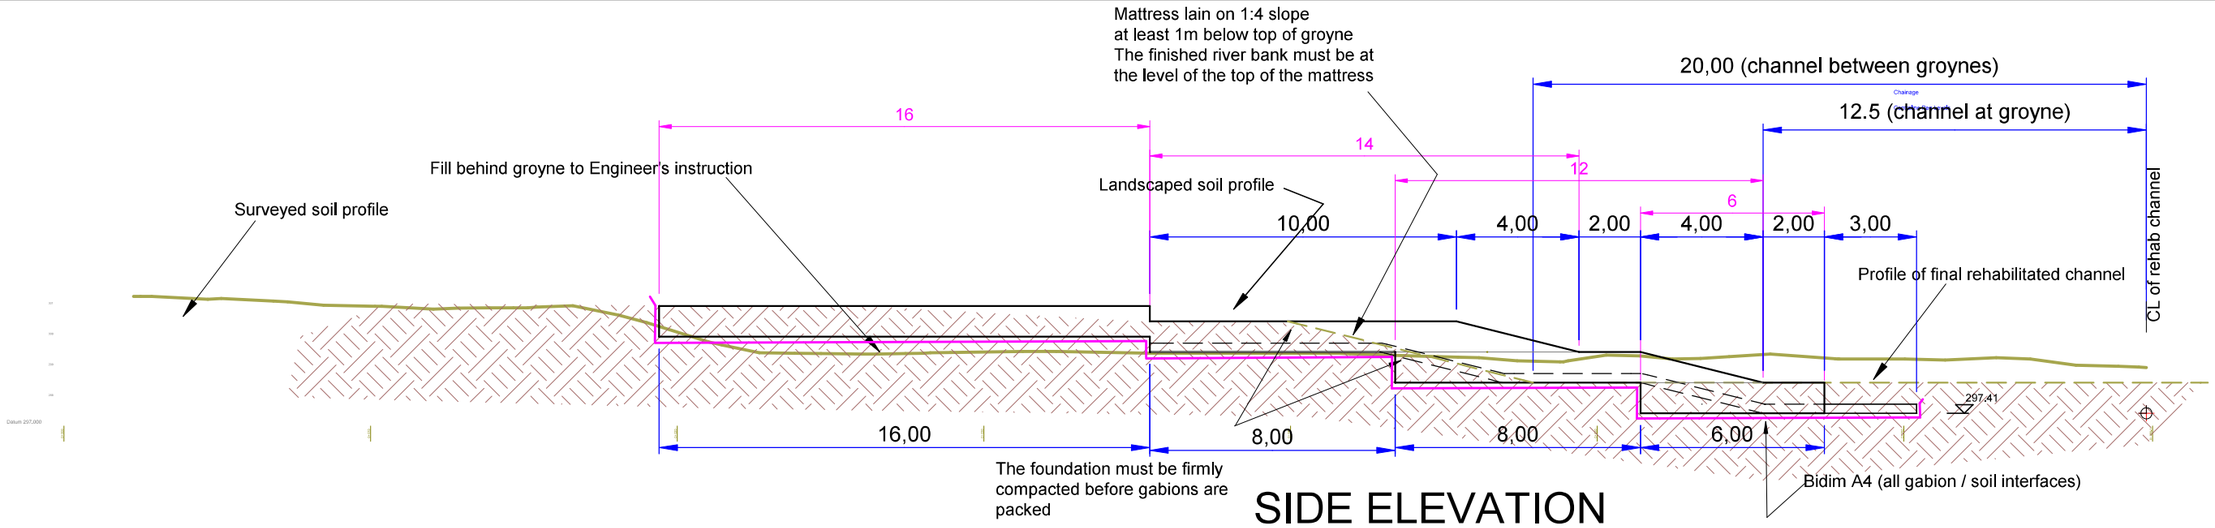

SIDE ELEVATION

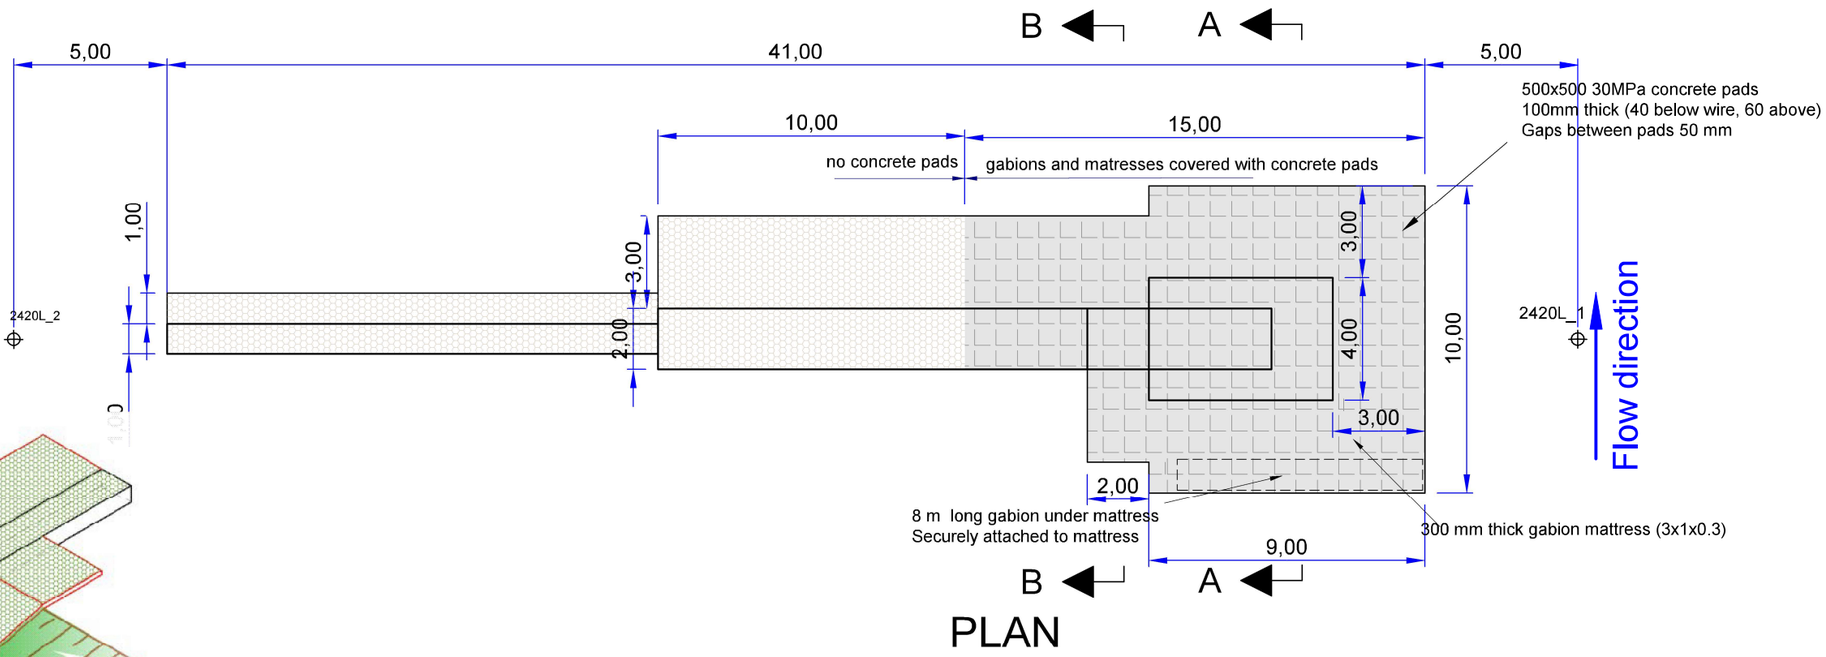

PLAN

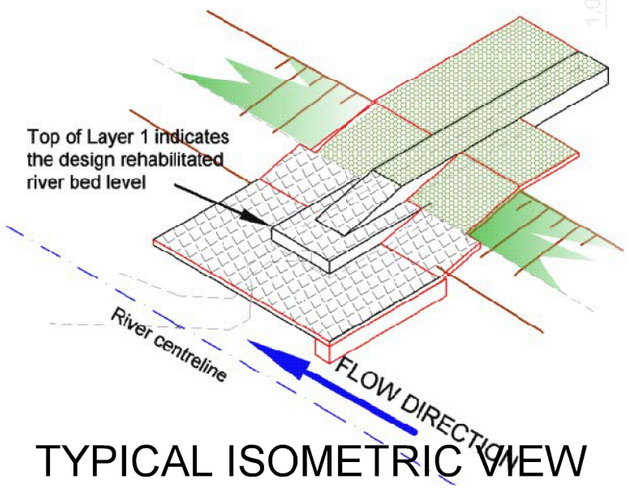

TYPICAL ISOMETRIC VIEW

mk4 L

HansKingSRS (Pty) Ltd Sustainable River Stabilization	Project : HEX RIVER STABILIZATION Worcester East Water Users Association	Western Cape Government FOR YOU	CASIDRA SOC	Title Groyne at SV 2+420L Scale 1 : 200 Drawing number HKSRS 2026/003/038/1 Drawing date 2026/04/20

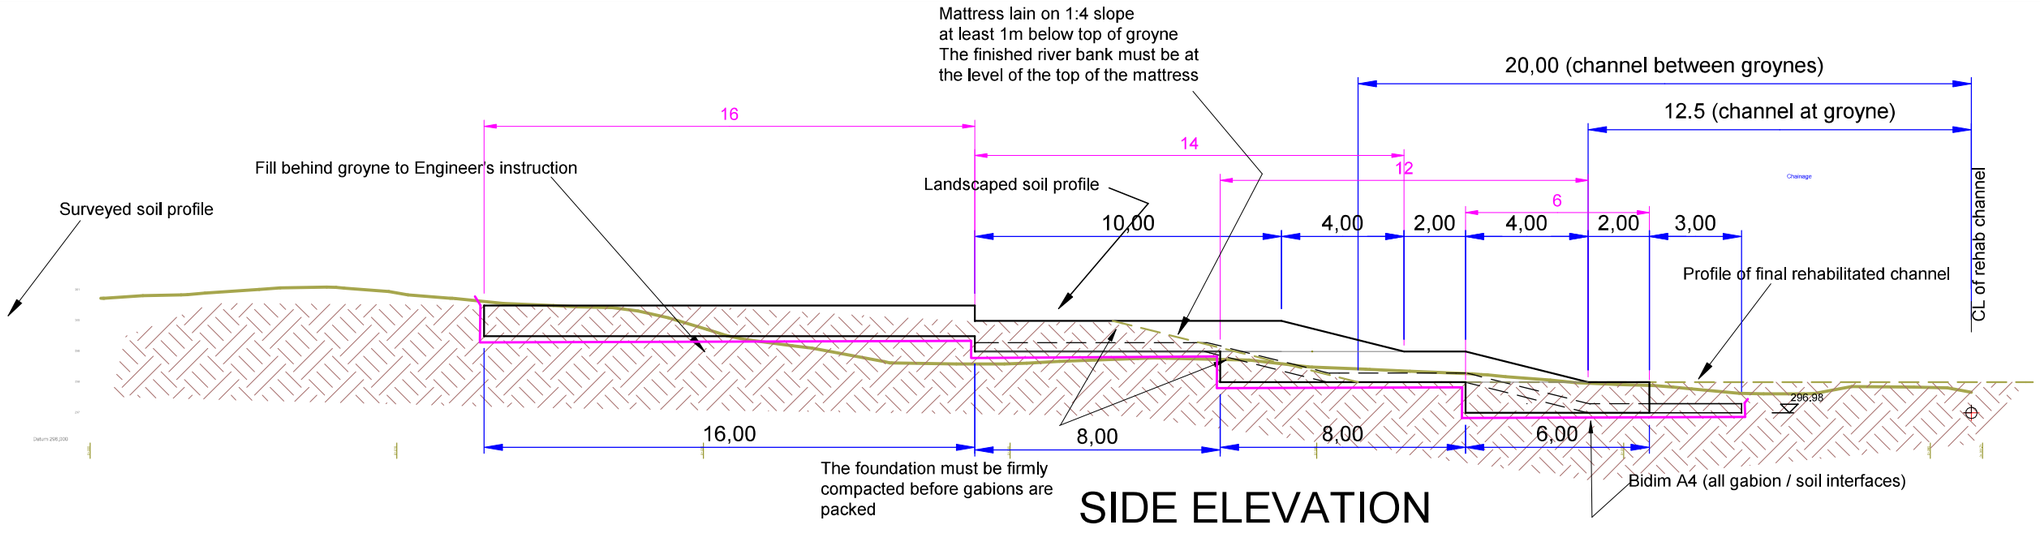

SIDE ELEVATION

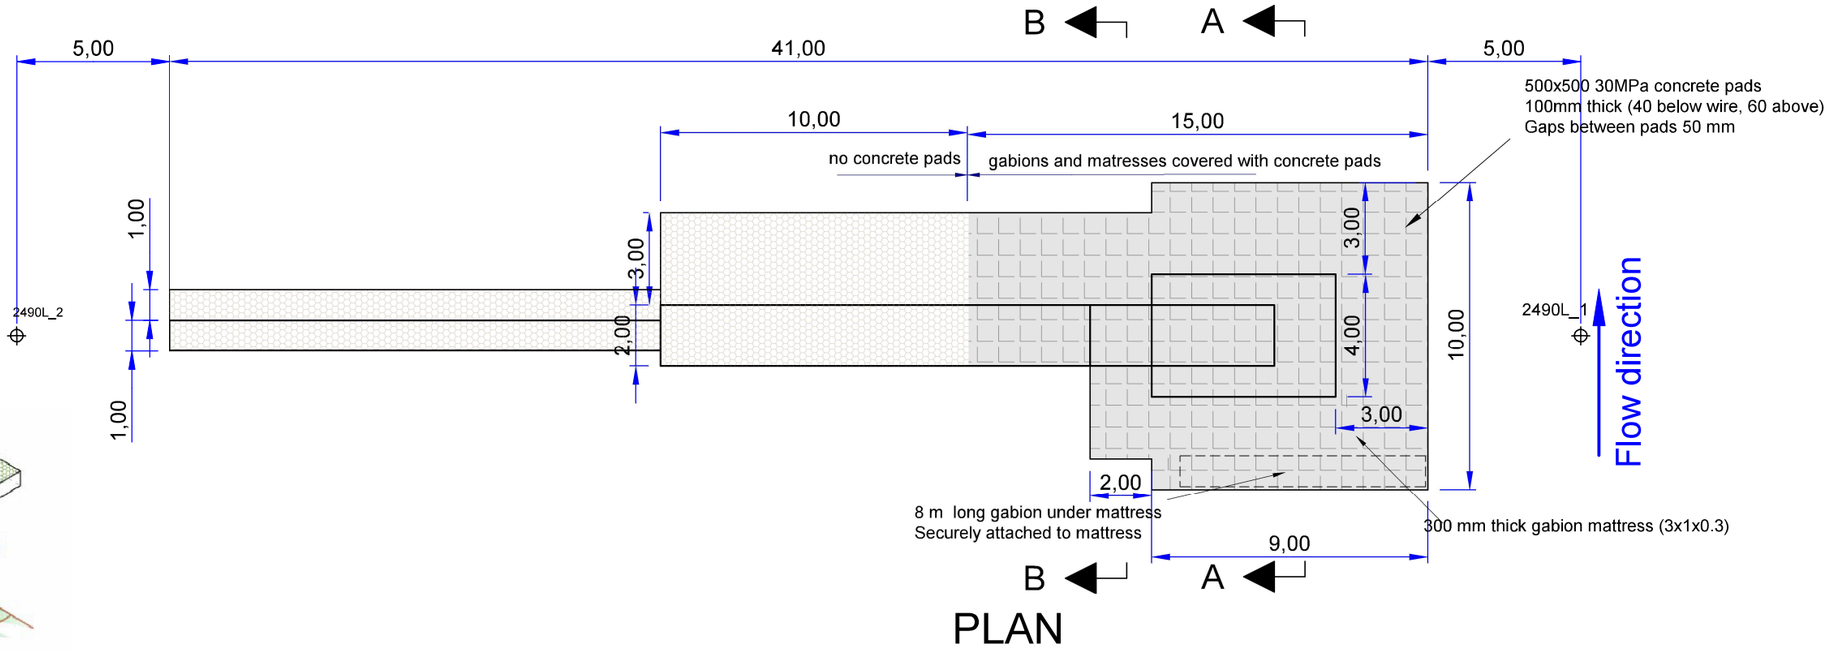

PLAN

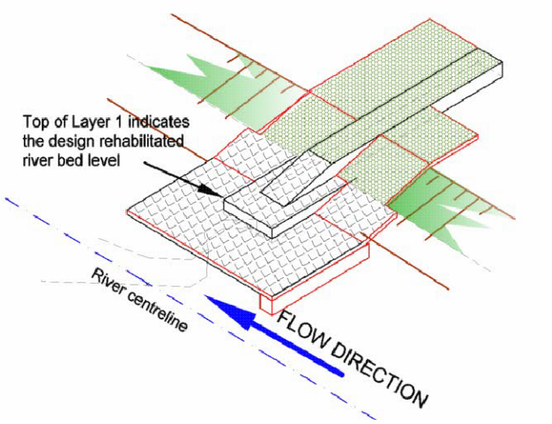

TYPICAL ISOMETRIC VIEW

mk4 L

HansKingSRS (Pty) Ltd Sustainable River Stabilization	Project : HEX RIVER STABILIZATION Worcester East Water Users Association	Western Cape Government FOR YOU	CASIDRA SOC	Title Groyne at SV 2+490L Scale 1 : 200 Drawing number HKSRS 2026/003/039/1 Drawing date 2026/04/20

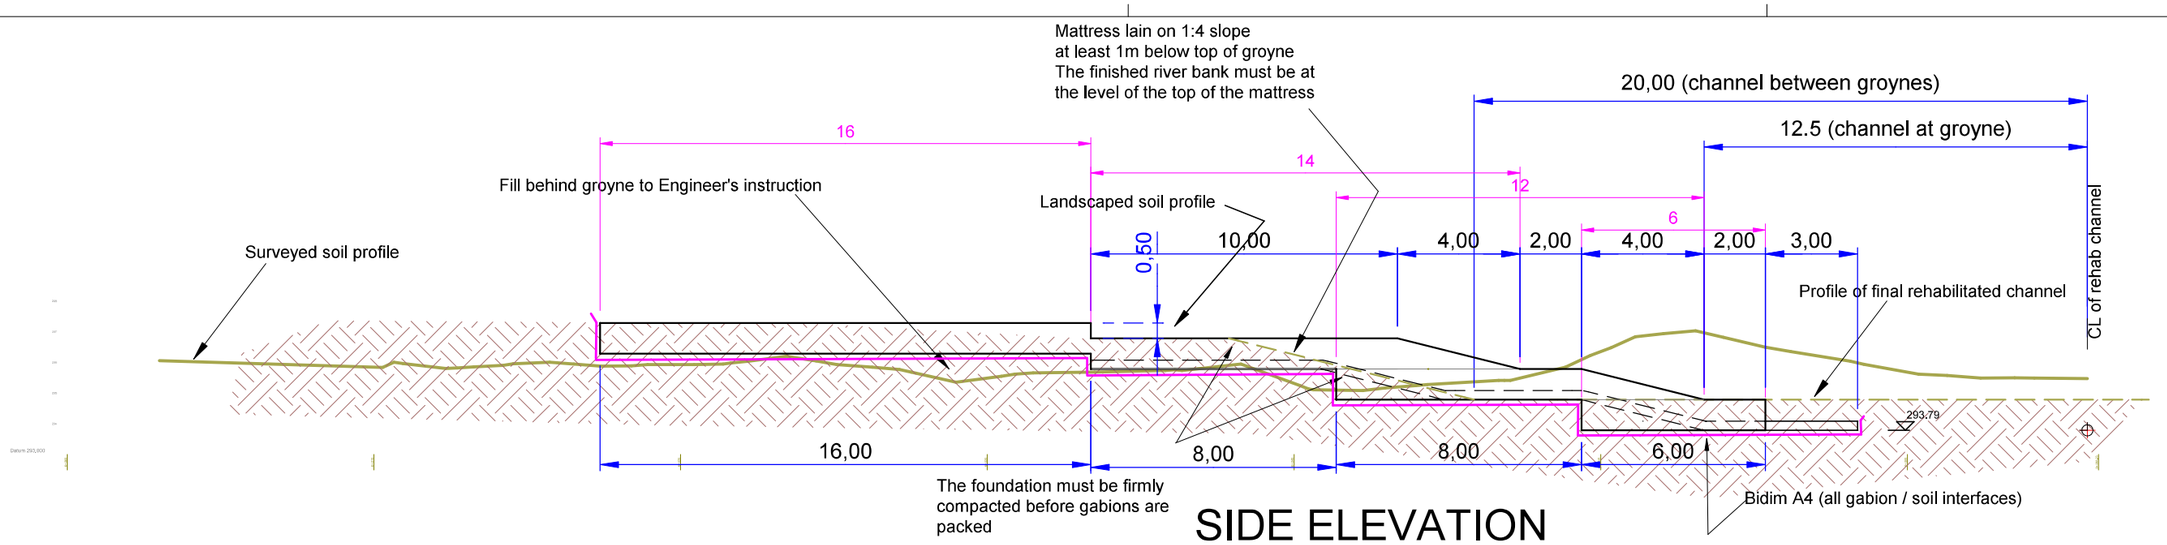

SIDE ELEVATION

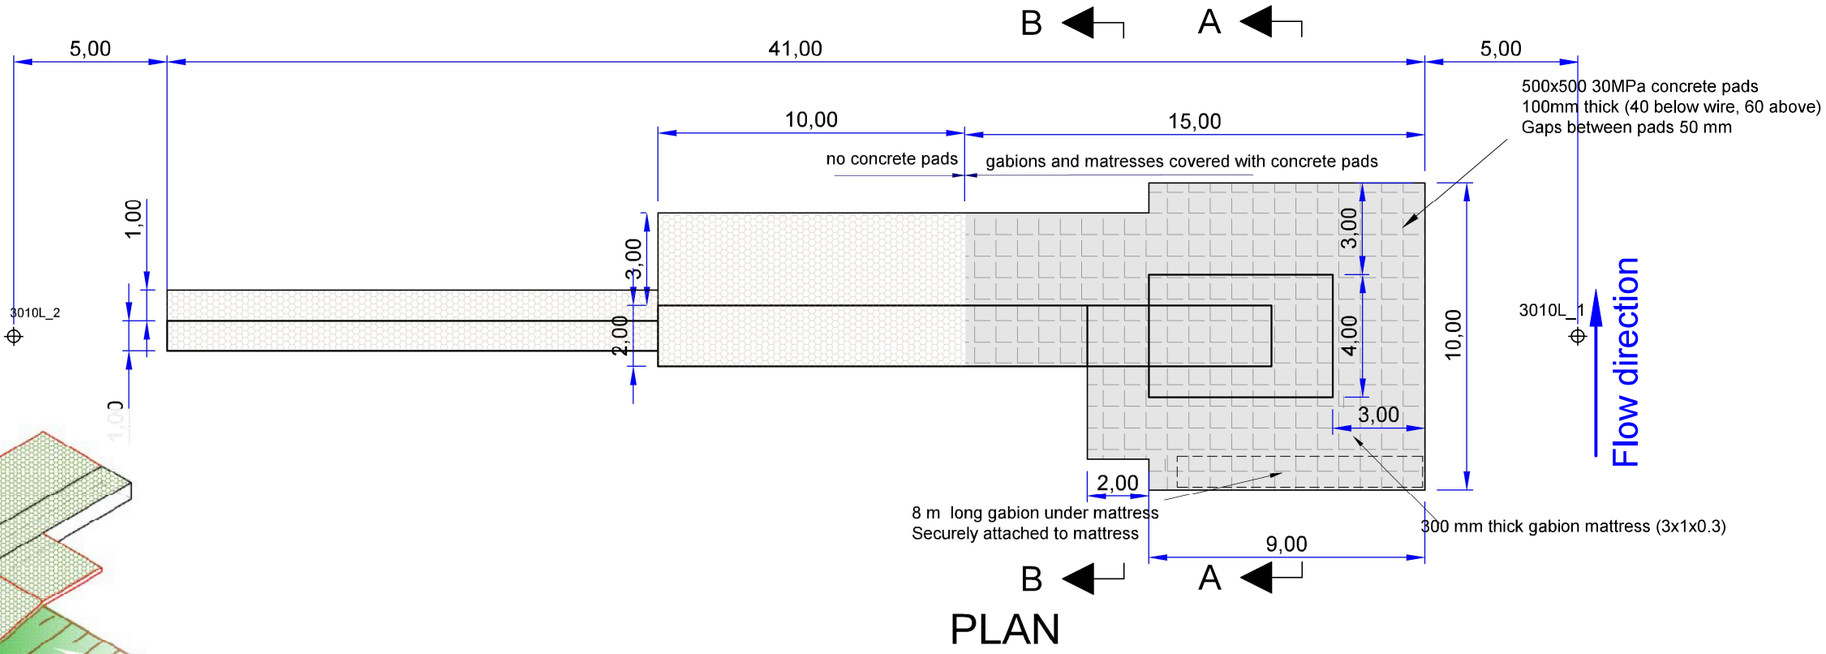

PLAN

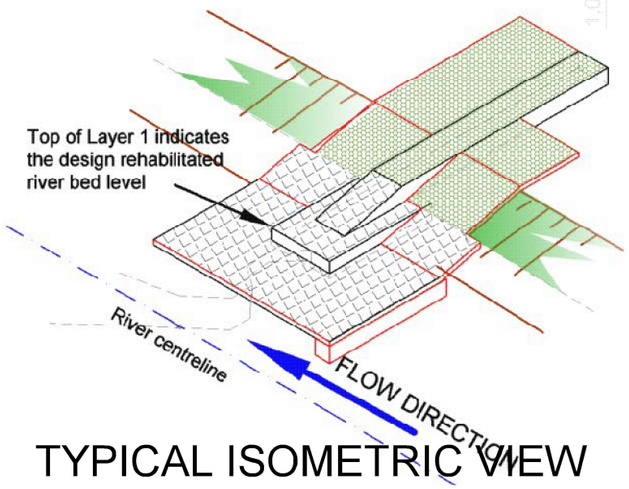

TYPICAL ISOMETRIC VIEW

mk4 L

HansKingSRS (Pty) Ltd Sustainable River Stabilization	Project : HEX RIVER STABILIZATION Worcester East Water Users Association	Western Cape Government FOR YOU	CASIDRA SOC	Title Groyne at SV 3+010L Scale 1 : 200 Drawing number HKSRS 2026/003/040/1 Drawing date 2026/04/20