


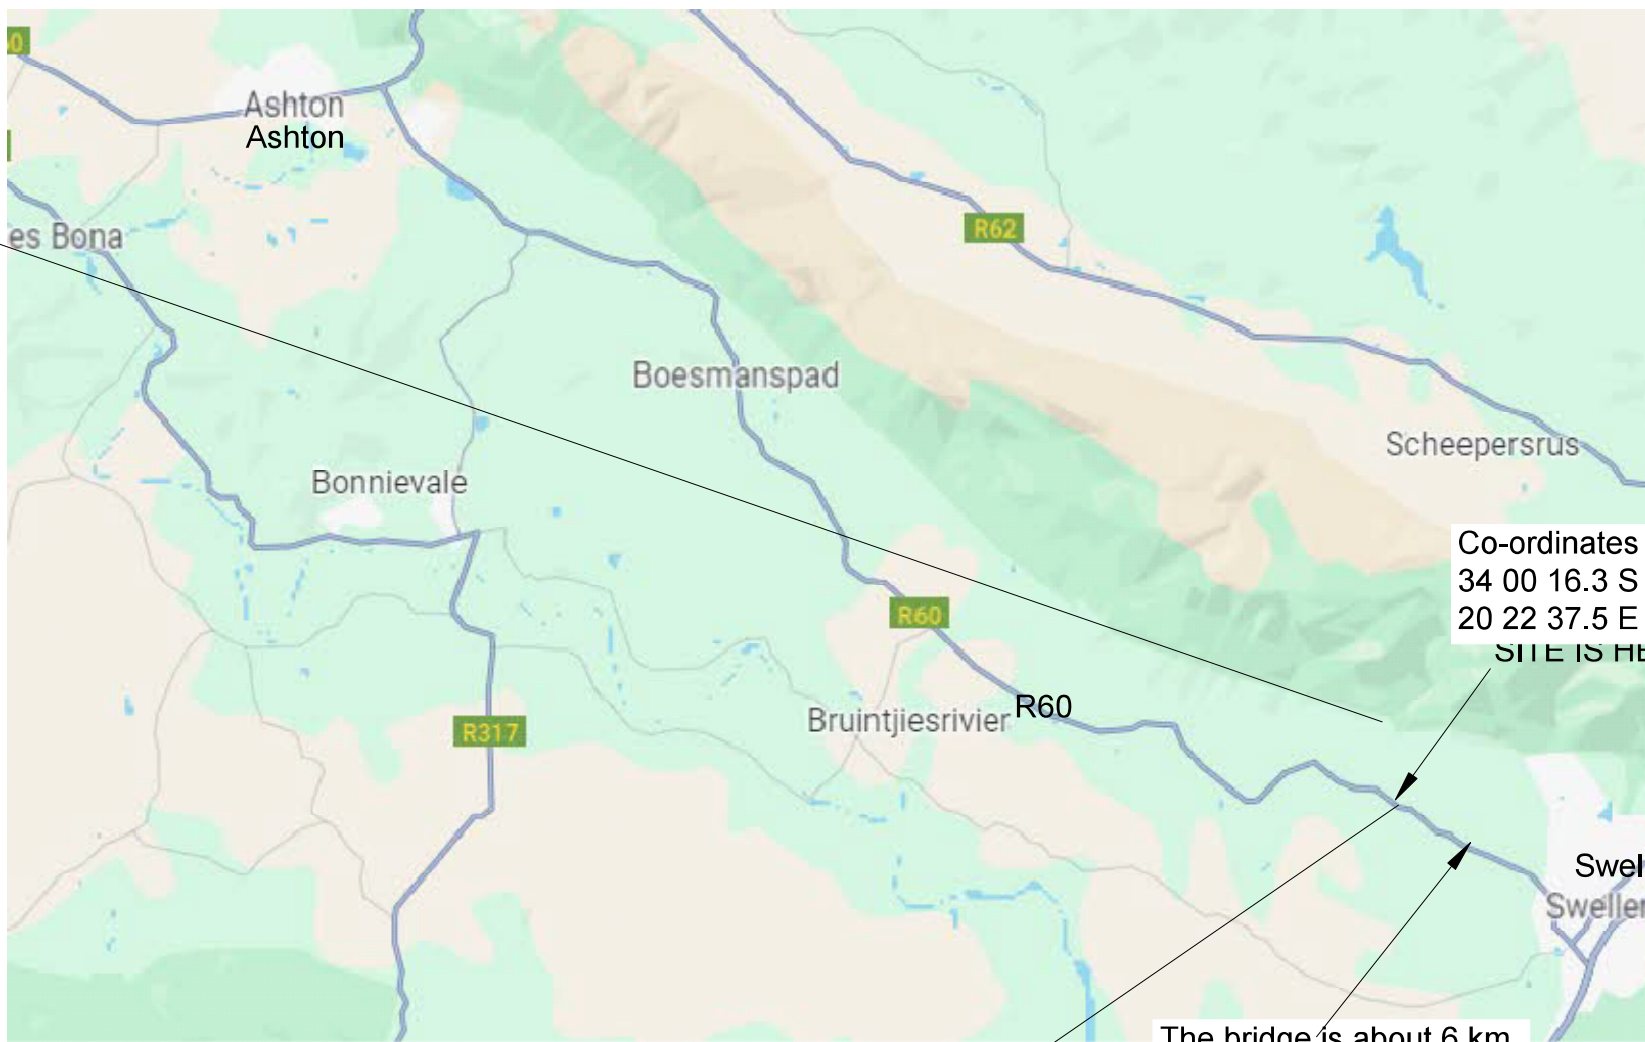


Co-ordinates
34 00 16.3 S
20 22 37.5 E
SITE IS HERE


The bridge is about 6 km
from the 4-way stop in
Swellendam

ty) Ltd ilization	Project : Keurbooms River Swellendam	 Western Cape Government FOR YOU	CASIDRA SOC 	Title Site I Scale Drawing numb Drawing date
----------------------	---	---	--	--

- 1 Site location
- 2 List of drawings - upper section
- 3 Project layout - upper section
- 4 Project - sub-layout1
- 5 Project - sub-layout2
- 6 Project - sub-layout3
- 7 Project - sub-layout4
- 8 <blank>
- 9 <blank>
- 0 Groyne 1
- 1 Groyne 2a
- 2 Groyne 2b
- 3 Groyne 2c
- 4 Groyne 3a
- 5 Groyne 3b
- 6 Groyne 3c
- 7 Groyne 3d
- 8 Groyne 4a
- 9 Groyne 4b
- 0 Groyne 4c
- 1 Groyne 4d
- 2 <blank>
- 3 <blank>
- 4 Groyne 6b
- 5 Groyne 6c
- 6 Groyne 6d
- 7 Groyne 6e
- 8 Groyne 7a
- 9 Groyne 7b
- 0 Groyne 7c
- 1 Groyne 7d
- 2 Groyne 7e

y) Ltd ilization	Project : Keurbooms River Swellendam	 Western Cape Government FOR YOU	CASIDRA SOC 	Title	Sched
				Scale	
				Drawing numb	
				Drawing date	

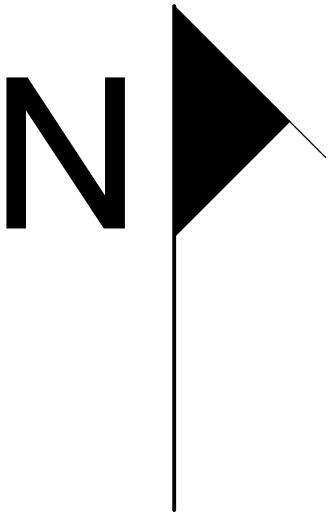

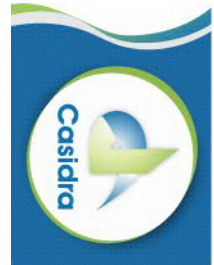HansKingsRS (Pty) Ltd Sustainable River Stabilization		Project : Keurbooms River Swellendam				CASIDRA SOC 		TitleProject layout - upper section	
		Scale1 : 3000							
Drawing number		HKSRs 2024 - 003 / 0							
Drawing date		2024/05/15							



Feno3 (at A frame)	3763434.595	57877.24	170.278
Screw in road	3764345.896	57593.647	155.843
william_feno1	3764126.481	57588.058	171.04
1a_1	57956.867	3763297.353	
1a_2	57990.657	3763312.427	
2a_2	57856.080	3763389.659	
2b_2	57841.944	3763412.061	
2c_1	57860.112	3763439.549	
2c_2	57834.222	3763431.759	
2a_1	57877.261	3763406.461	
2b_1	57866.192	3763424.019	
3a_1	57814.925	3763591.640	
3a_2	57783.200	3763582.420	
3b_1	57811.203	3763613.531	
3b_2	57778.218	3763611.706	
3c_1	57812.458	3763635.724	
3c_2	57786.827	3763640.090	
3d_1	57818.615	3763657.034	
3d_2	57794.605	3763667.012	
4a_1	57835.859	3763720.595	
4a_2	57864.839	3763719.521	
4b_1	57833.059	3763747.205	
4b_2	57861.253	3763753.994	
4c_1	57824.968	3763768.867	
4d_1	57784.431	3763824.024	
4c_2	57879.208	3763796.773	
6b_2	57662.999	3763916.427	
6c_2	57655.758	3763940.686	
6a_1	57708.895	3763907.015	
6a_2	57686.800	3763888.176	
6b_1	57694.014	3763930.446	
4d_2	57841.997	3763868.910	
6d_2	57652.334	3763964.580	
6c_1	57687.876	3763948.417	
6d_1	57685.327	3763966.257	
7a_1	57679.446	3764043.972	
7a_2	57717.404	3764045.759	
7d_1	57655.879	3764114.433	
7b_1	57677.974	3764062.327	
7b_2	57732.369	3764070.458	
7c_1	57673.546	3764080.290	
7c_2	57750.084	3764106.802	
7e_1	57627.134	3764164.339	
7d_2	57755.600	3764171.720	
7e_2	57711.232	3764212.663	



Feno3 (at A frame)	3763434.595	57877.24	170.278
Screw in road	3764345.896	57593.647	155.843
william_feno1	3764126.481	57588.058	171.04
1a_1	57956.867	3763297.353	
1a_2	57990.657	3763312.427	
2a_2	57856.080	3763389.659	
2b_2	57841.944	3763412.061	
2c_1	57860.112	3763439.549	
2c_2	57834.222	3763431.759	
2a_1	57877.261	3763406.461	
2b_1	57866.192	3763424.019	
3a_1	57814.925	3763591.640	
3a_2	57783.200	3763582.420	
3b_1	57811.203	3763613.531	
3b_2	57778.218	3763611.706	
3c_1	57812.458	3763635.724	
3c_2	57786.827	3763640.090	
3d_1	57818.615	3763657.034	
3d_2	57794.605	3763667.012	
4a_1	57835.859	3763720.595	
4a_2	57864.839	3763719.521	
4b_1	57833.059	3763747.205	
4b_2	57861.253	3763753.994	
4c_1	57824.968	3763768.867	
4d_1	57784.431	3763824.024	
4c_2	57879.208	3763796.773	
6b_2	57662.999	3763916.427	
6c_2	57655.758	3763940.686	
6a_1	57708.895	3763907.015	
6a_2	57686.800	3763888.176	
6b_1	57694.014	3763930.446	
4d_2	57841.997	3763868.910	
6d_2	57652.334	3763964.580	
6c_1	57687.876	3763948.417	
6d_1	57685.327	3763966.257	
7a_1	57679.446	3764043.972	
7a_2	57717.404	3764045.759	
7d_1	57655.879	3764114.433	
7b_1	57677.974	3764062.327	
7b_2	57732.369	3764070.458	
7c_1	57673.546	3764080.290	
7c_2	57750.084	3764106.802	
7e_1	57627.134	3764164.339	
7d_2	57755.600	3764171.720	
7e_2	57711.232	3764212.663	

4c

Feno3 (at A frame)	3763434.595	57877.24	170.278
Screw in road	3764345.896	57593.647	155.843
william_feno1	3764126.481	57588.058	171.04

1a_1	57956.867	3763297.353
1a_2	57990.657	3763312.427
2a_2	57856.080	3763389.659
2b_2	57841.944	3763412.061
2c_1	57860.112	3763439.549
2c_2	57834.222	3763431.759
2a_1	57877.261	3763406.461
2b_1	57866.192	3763424.019
3a_1	57814.925	3763591.640
3a_2	57783.200	3763582.420
3b_1	57811.203	3763613.531
3b_2	57778.218	3763611.706
3c_1	57812.458	3763635.724
3c_2	57786.827	3763640.090
3d_1	57818.615	3763657.034
3d_2	57794.605	3763667.012
4a_1	57835.859	3763720.595
4a_2	57864.839	3763719.521
4b_1	57833.059	3763747.205
4b_2	57861.253	3763753.994
4c_1	57824.968	3763768.867
4d_1	57784.431	3763824.024
4c_2	57879.208	3763796.773
6b_2	57662.999	3763916.427
6c_2	57655.758	3763940.686
6a_1	57708.895	3763907.015
6a_2	57686.800	3763888.176
6b_1	57694.014	3763930.446
4d_2	57841.997	3763868.910
6d_2	57652.334	3763964.580
6c_1	57687.876	3763948.417
6d_1	57685.327	3763966.257
7a_1	57679.446	3764043.972
7a_2	57717.404	3764045.759
7d_1	57655.879	3764114.433
7b_1	57677.974	3764062.327
7b_2	57732.369	3764070.458
7c_1	57673.546	3764080.290
7c_2	57750.084	3764106.802
7e_1	57627.134	3764164.339
7d_2	57755.600	3764171.720
7e_2	57711.232	3764212.663

4d

6b

6c

6d

6e



Feno3 (at A frame)	3763434.595	57877.24	170.278
Screw in road	3764345.896	57593.647	155.843
william_feno1	3764126.481	57588.058	171.04

1a_1	57956.867	3763297.353
1a_2	57990.657	3763312.427
2a_2	57856.080	3763389.659
2b_2	57841.944	3763412.061
2c_1	57860.112	3763439.549
2c_2	57834.222	3763431.759
2a_1	57877.261	3763406.461
2b_1	57866.192	3763424.019
3a_1	57814.925	3763591.640
3a_2	57783.200	3763582.420
3b_1	57811.203	3763613.531
3b_2	57778.218	3763611.706
3c_1	57812.458	3763635.724
3c_2	57786.827	3763640.090
3d_1	57818.615	3763657.034
3d_2	57794.605	3763667.012
4a_1	57835.859	3763720.595
4a_2	57864.839	3763719.521
4b_1	57833.059	3763747.205
4b_2	57861.253	3763753.994
4c_1	57824.968	3763768.867
4d_1	57784.431	3763824.024
4c_2	57879.208	3763796.773
6b_2	57662.999	3763916.427
6c_2	57655.758	3763940.686
6a_1	57708.895	3763907.015
6a_2	57686.800	3763888.176
6b_1	57694.014	3763930.446
4d_2	57841.997	3763868.910
6d_2	57652.334	3763964.580
6c_1	57687.876	3763948.417
6d_1	57685.327	3763966.257
7a_1	57679.446	3764043.972
7a_2	57717.404	3764045.759
7d_1	57655.879	3764114.433
7b_1	57677.974	3764062.327
7b_2	57732.369	3764070.458
7c_1	57673.546	3764080.290
7c_2	57750.084	3764106.802
7e_1	57627.134	3764164.339
7d_2	57755.600	3764171.720
7e_2	57711.232	3764212.663

7d

7a

7b

7c

7e

William Feno 1



